FORM No. I.

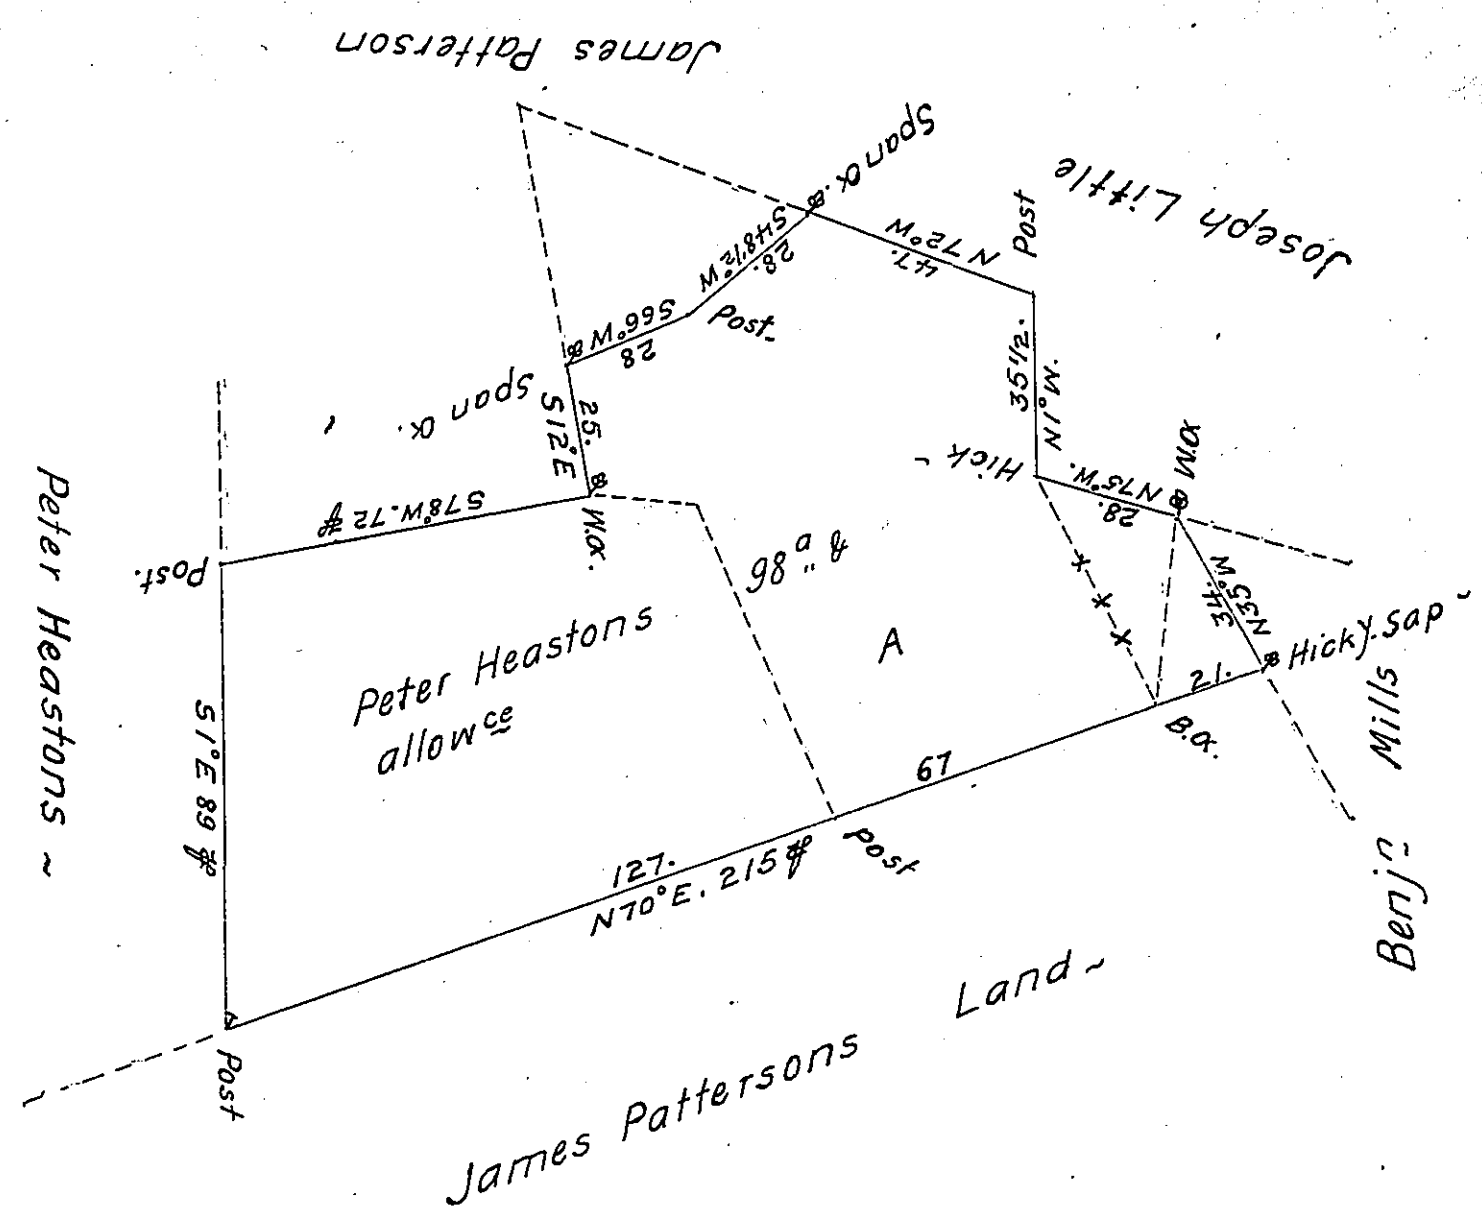

Resurveyd for Peter Heaston on the third day of March 1785 ~ the above discribed tract of Land as Surveyd by William Galbraith late Deputy Surveyor in Lancaster County on the 11th day of December 1753 Containing Ninty Eight Acres & Allowance of Six ⅌ Ct. Situate in Rapho Township & County afforesd by Warrant Granted Henry White of the 27th January 1748/9 ~

To John Lukens Esqr Surv.r General. } ⅌ Bartrem Galbraith D.S.

N.B. the dotted lines Comprehending the letter A represents the Interferance of a late Survey by Colo. Cuninham for Hugh White by his Application No. 3164 18th March 1768 ~ (a Copy of which lays in my Office) as well the dotted Inclosure on the North of the Draught a Patent for which was Granted James Patterson a few years ago ~

Bartrem Galbraith ~~

IN TESTIMONY that the above is a copy of the original remaining on file in the Department of Internal Affairs of Pennsylvania, made conformably to an Act of Assembly approved the 16th day of February, 1833, I have hereunto set my Hand and caused the Seal of said Department to be affixed at Harrisburg, this sixteenth *day of* January *1904*

Isaac B. Brown

Secretary of Internal Affairs.