FORM No. I.

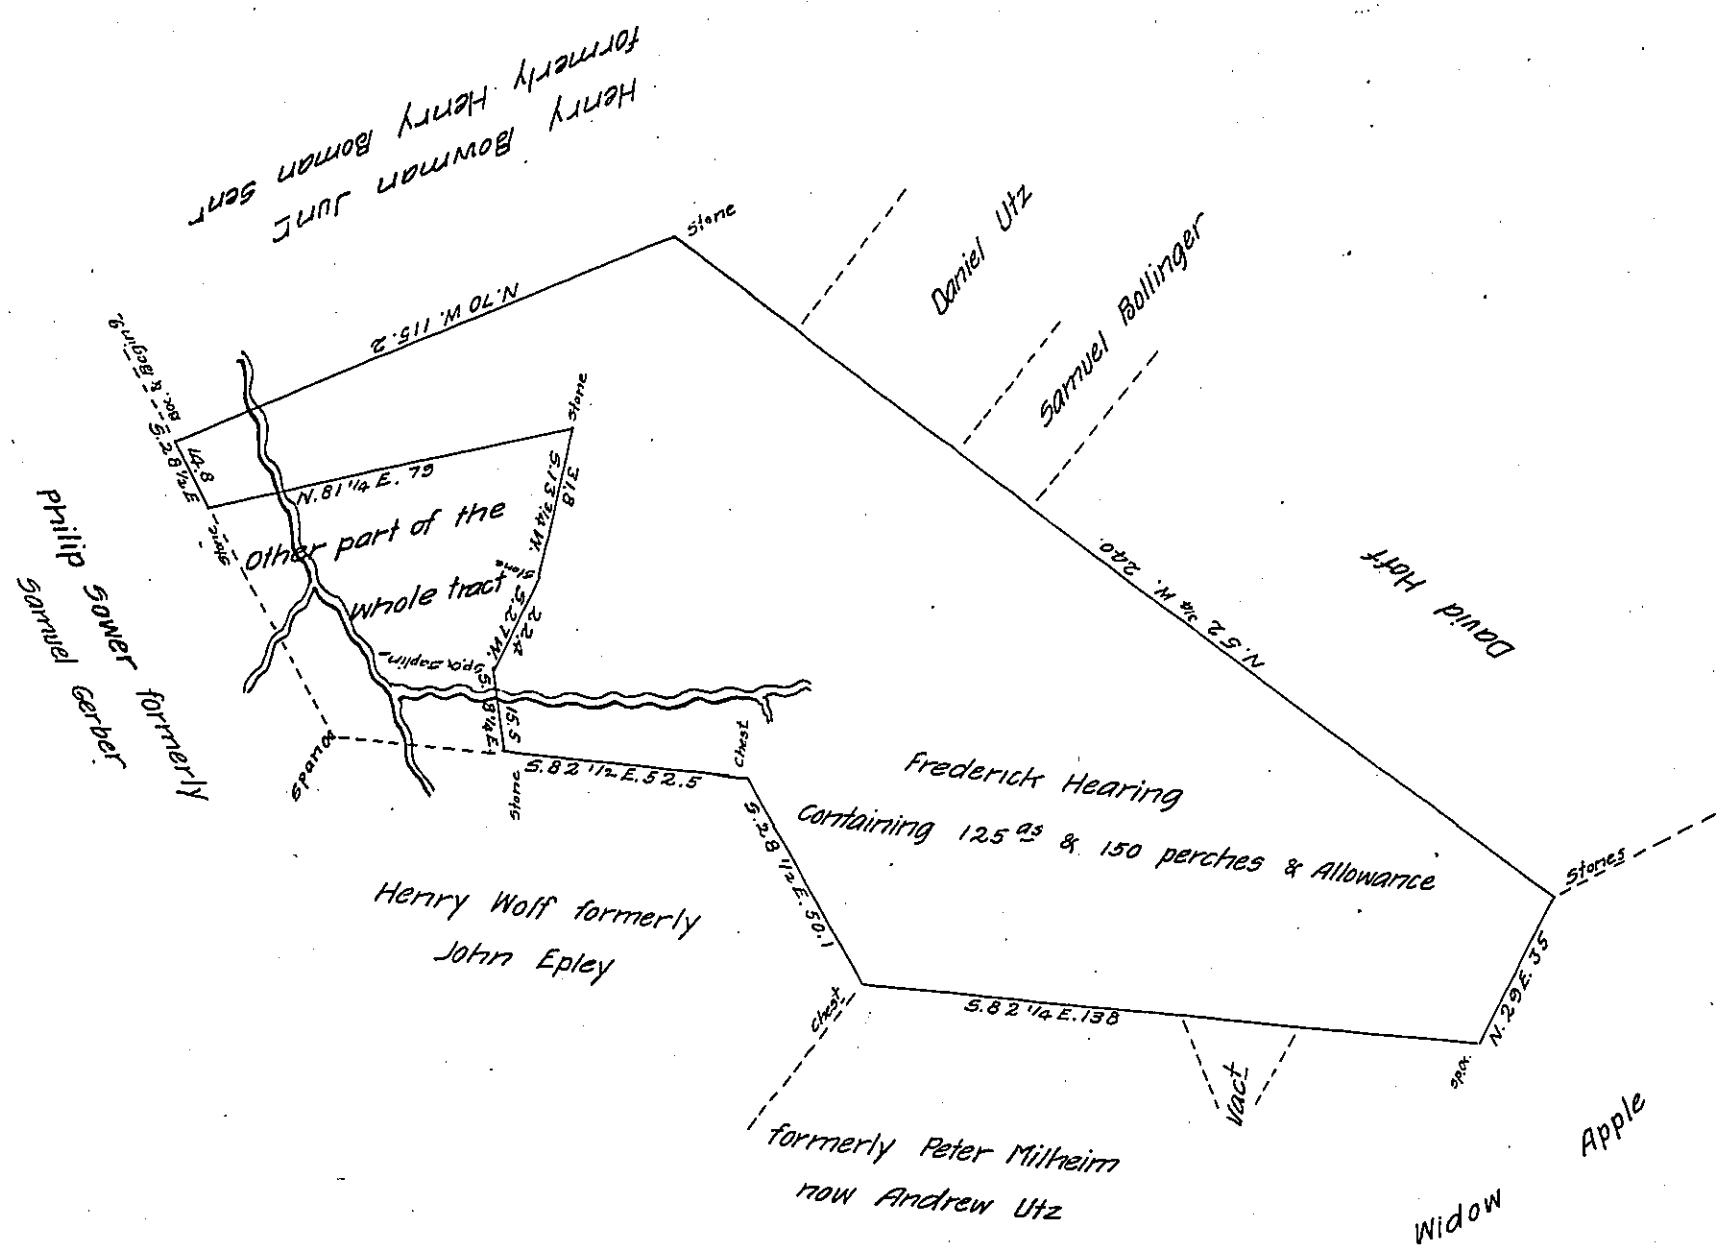

Situate in Manheim Township in the County of York. Containing as above set forth 125 & 150 Perches and the usual Allowance of Six per Cent &c being part of a larger Tract of 144 a & 27 ps and Allowance &c. which was Surveyed Originally on the 13th day of August A. D. 1765. In pursuance of a Warrant for 100 a granted to Frederick Hearing bearing date the 31st day of May A. D. 1762. Resurveyed and divided off from the said larger Tract of Land on the 16th day of December A. D. 1815, for and at the request of the present owner Daniel Dubbs Junr who desired the same to be returned for confirmation per

Jacob Spangler D. S.

To

Richard T. Leech Esqr
Surveyor General
Harrisburg Pa

IN TESTIMONY that the above is a copy of the original remaining on file in the Department of Internal Affairs of Pennsylvania, made conformably to an Act of Assembly approved the 16th day of February, 1833, I have hereunto set my Hand and caused the Seal of said Department to be affixed at Harrisburg, this tenth *day of* April *1905*

Secretary of Internal Affairs.