FORM No. 1.

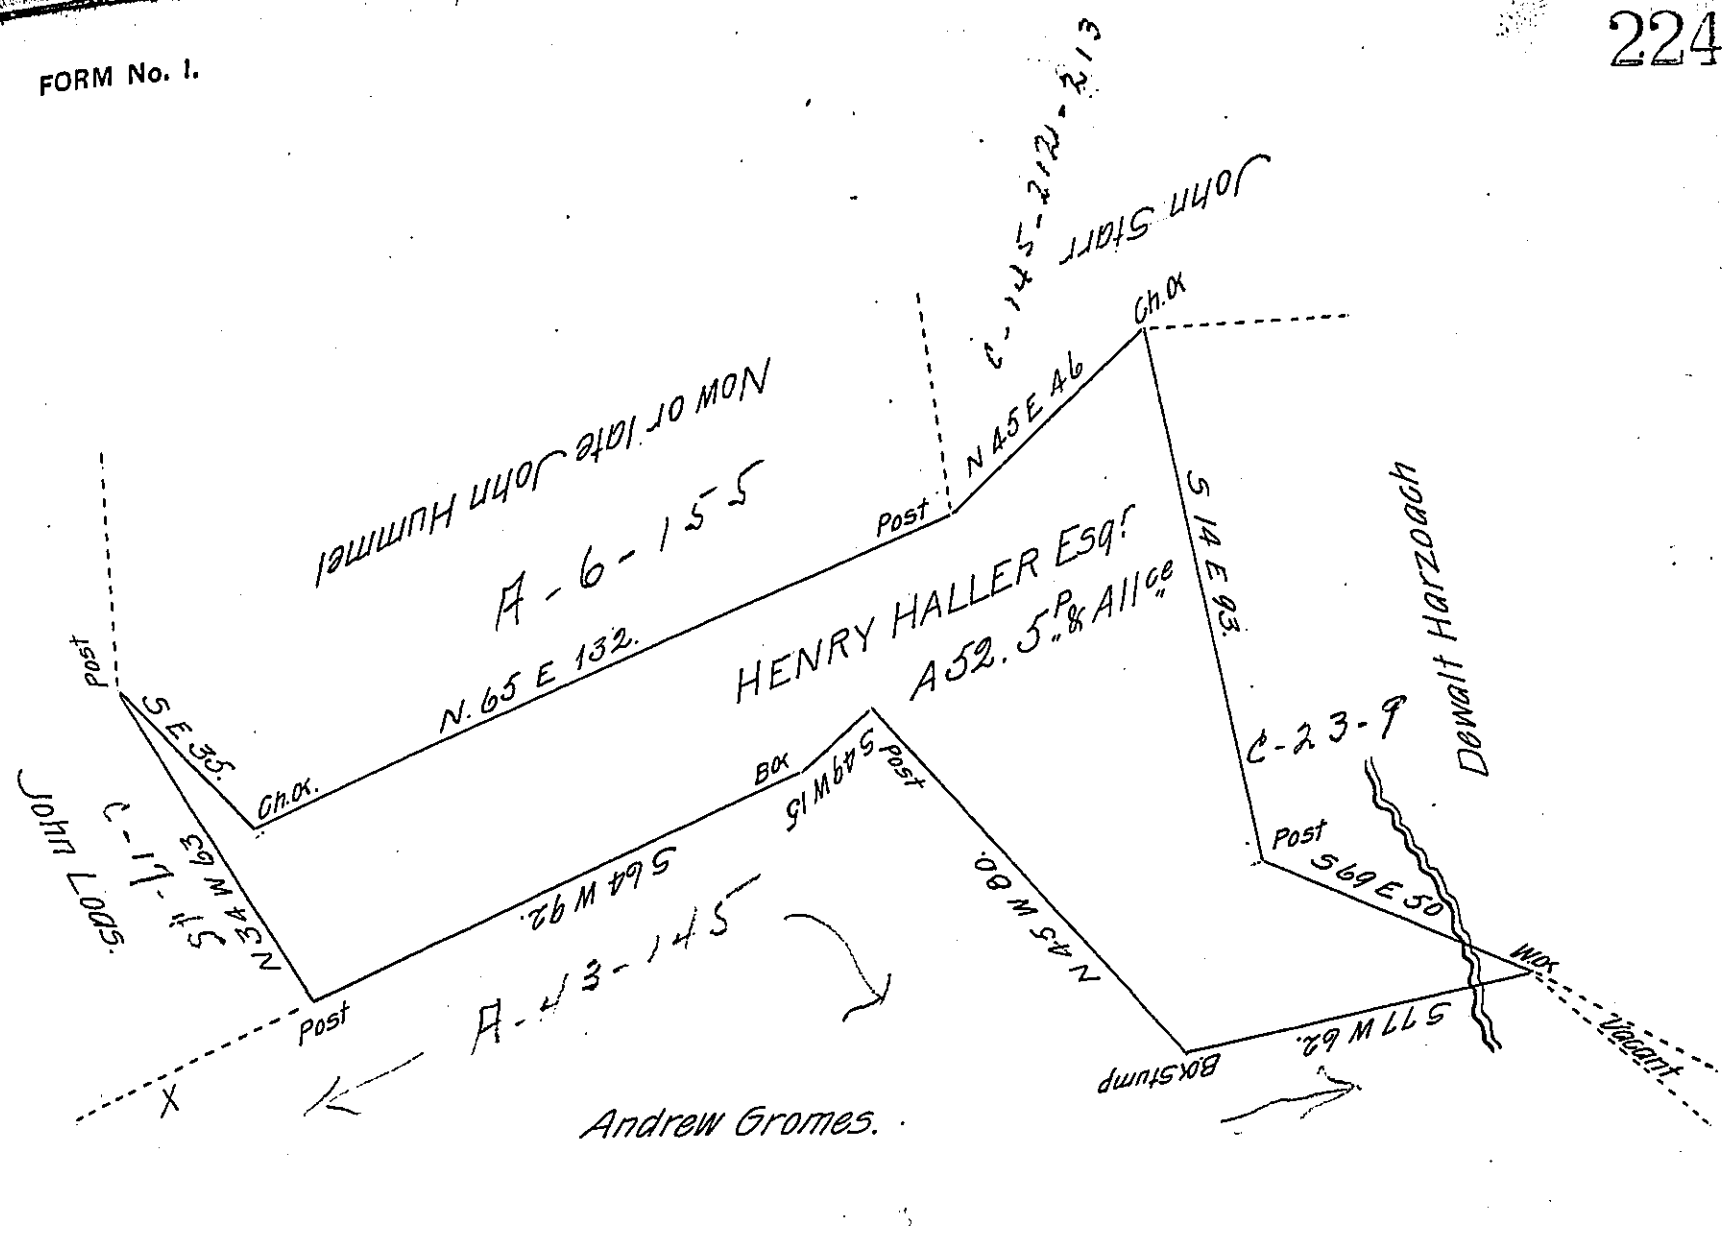

By Virtue of a Warrant Granted to Henry Haller dated the fourteenth day of July A.D. 1803. Survey'd unto him the above described Tract or piece of—Situate in Manheim Township, Berks County, Containing Fifty two Acres and five perches and Usual Allowance of Six P. Cent for Roads &c.

July 30. 1803.

To Samuel Cochran Esqr. Surveyor General

Pr. Henry M. Richards. D.S.

IN TESTIMONY that the above is a copy of the original remaining on file in the Department of Internal Affairs of Pennsylvania, made conformably to an Act of Assembly approved the 16th day of February, 1833, I have hereunto set my Hand and caused the Seal of said Department to be affixed at Harrisburg, this twentyeighth day of April 1905.

Secretary of Internal Affairs.