FORM No. I.

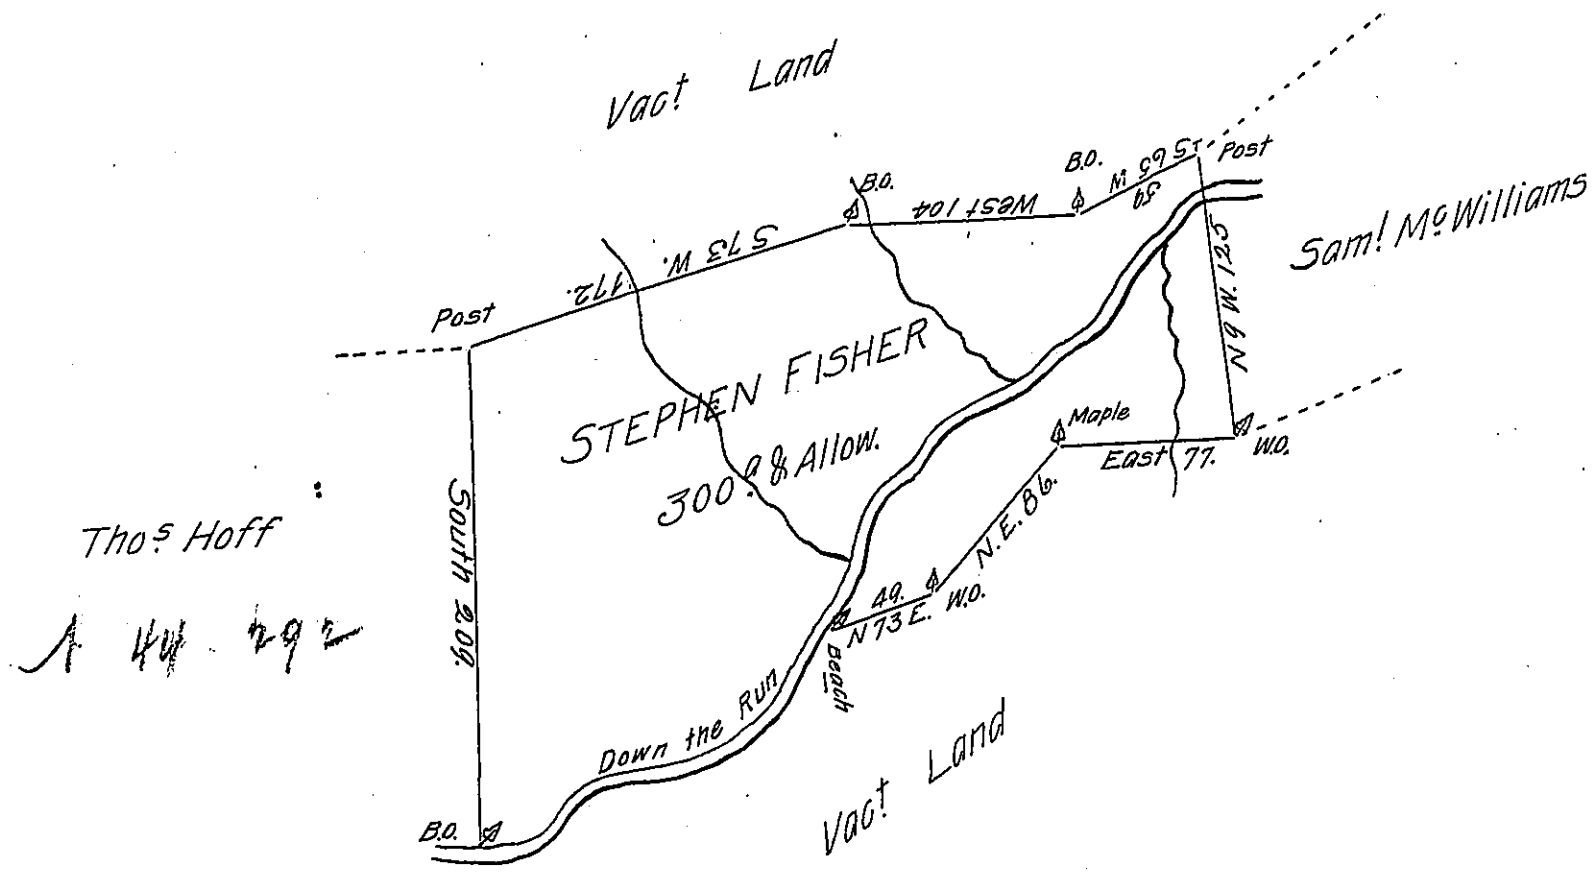

A Draught of A Tract of Land Situate on A Large Run on Branch of Bald Eagle Creek in Bald Eagle Township in the County of Northumberland, Surveyd on the 11th day of October 1771 for Stephen Fisher Inpursuance of An Application No 967 bearing date the 3'd day of April 1769 Containing three Hundred Acres with the Usual Allowance of Six PCt for Roads &c.

Pr Jo. J. Wallis D.S.

To John Lukens Esqr
Surveyor Genl

IN TESTIMONY that the above is a copy of the original remaining on file in the Department of Internal Affairs of Pennsylvania, made conformably to an Act of Assembly approved the 16th day of February, 1833, I have hereunto set my Hand and caused the Seal of said Department to be affixed at Harrisburg, this sixth *day of* May *1905.*

Isaac B. Brown
Secretary of Internal Affairs.