FORM No. I.

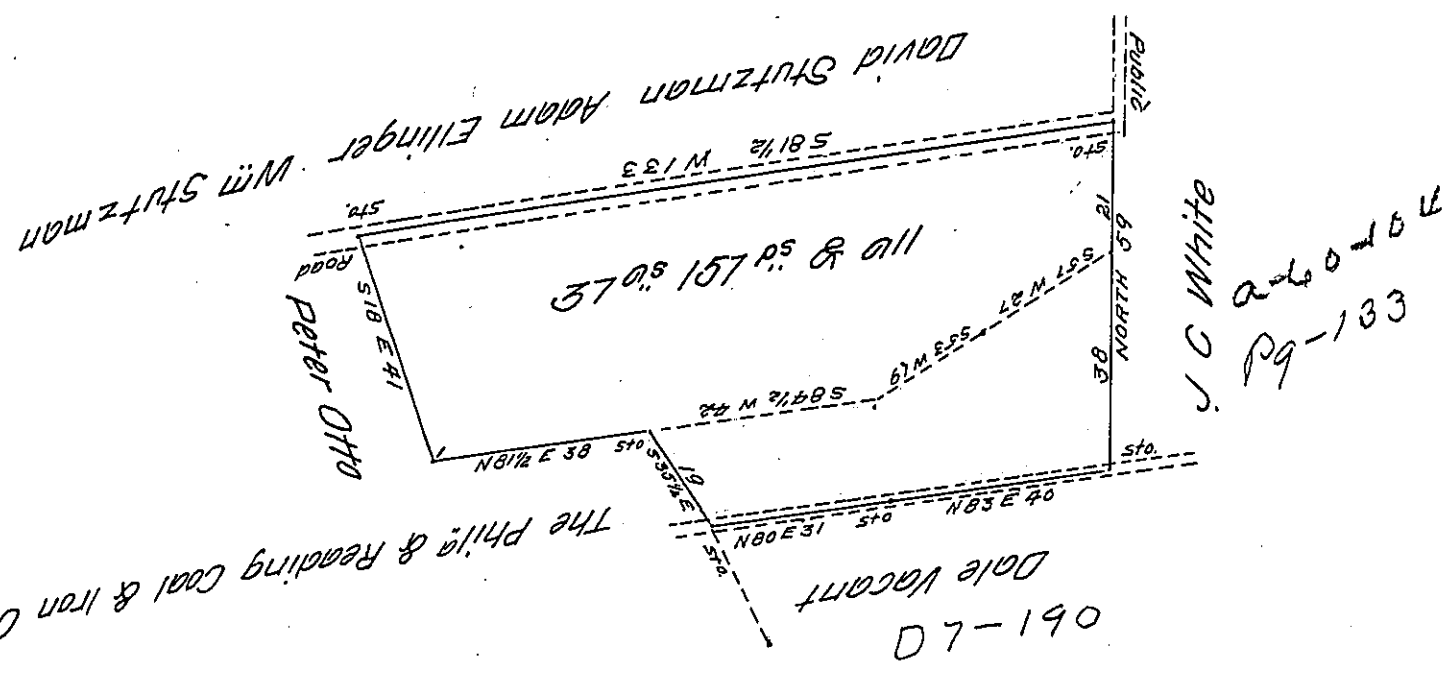

Draft of a tract of land containing 37 acres 157 perches and allowance of six per cent for Roads &c Situate in Hegins Town=ship in the County of Schuylkill Surveyed the 21st day of April A.D. 1874 In pursuance of a warrant granted to Daniel Hoveracker and others dated the 10" Feby 1874

To Robert B Beath Esq — Daniel L Boyer

Surveyor General of Pennᵃ — County Surveyor

The Yellow lines contains 9 ac 110 ps &c allowance and is claimed by J Claude White under warrant dated 9" Feby 1874 about sixteen acres of the above Tract of land is improved for about 48 years The rest is unimproved There is also erected on said tract a very old house & barn

D. L. B. C. S.

IN TESTIMONY that the above is a copy of the original remaining on file in the Department of Internal Affairs of Pennsylvania, made conformably to an Act of Assembly approved the 16th day of February, 1833, I have hereunto set my Hand and caused the Seal of said Department to be affixed at Harrisburg, this Seventeenth *day of* April *1905*

Isaac B. Brown

Secretary of Internal Affairs.