FORM No. I.

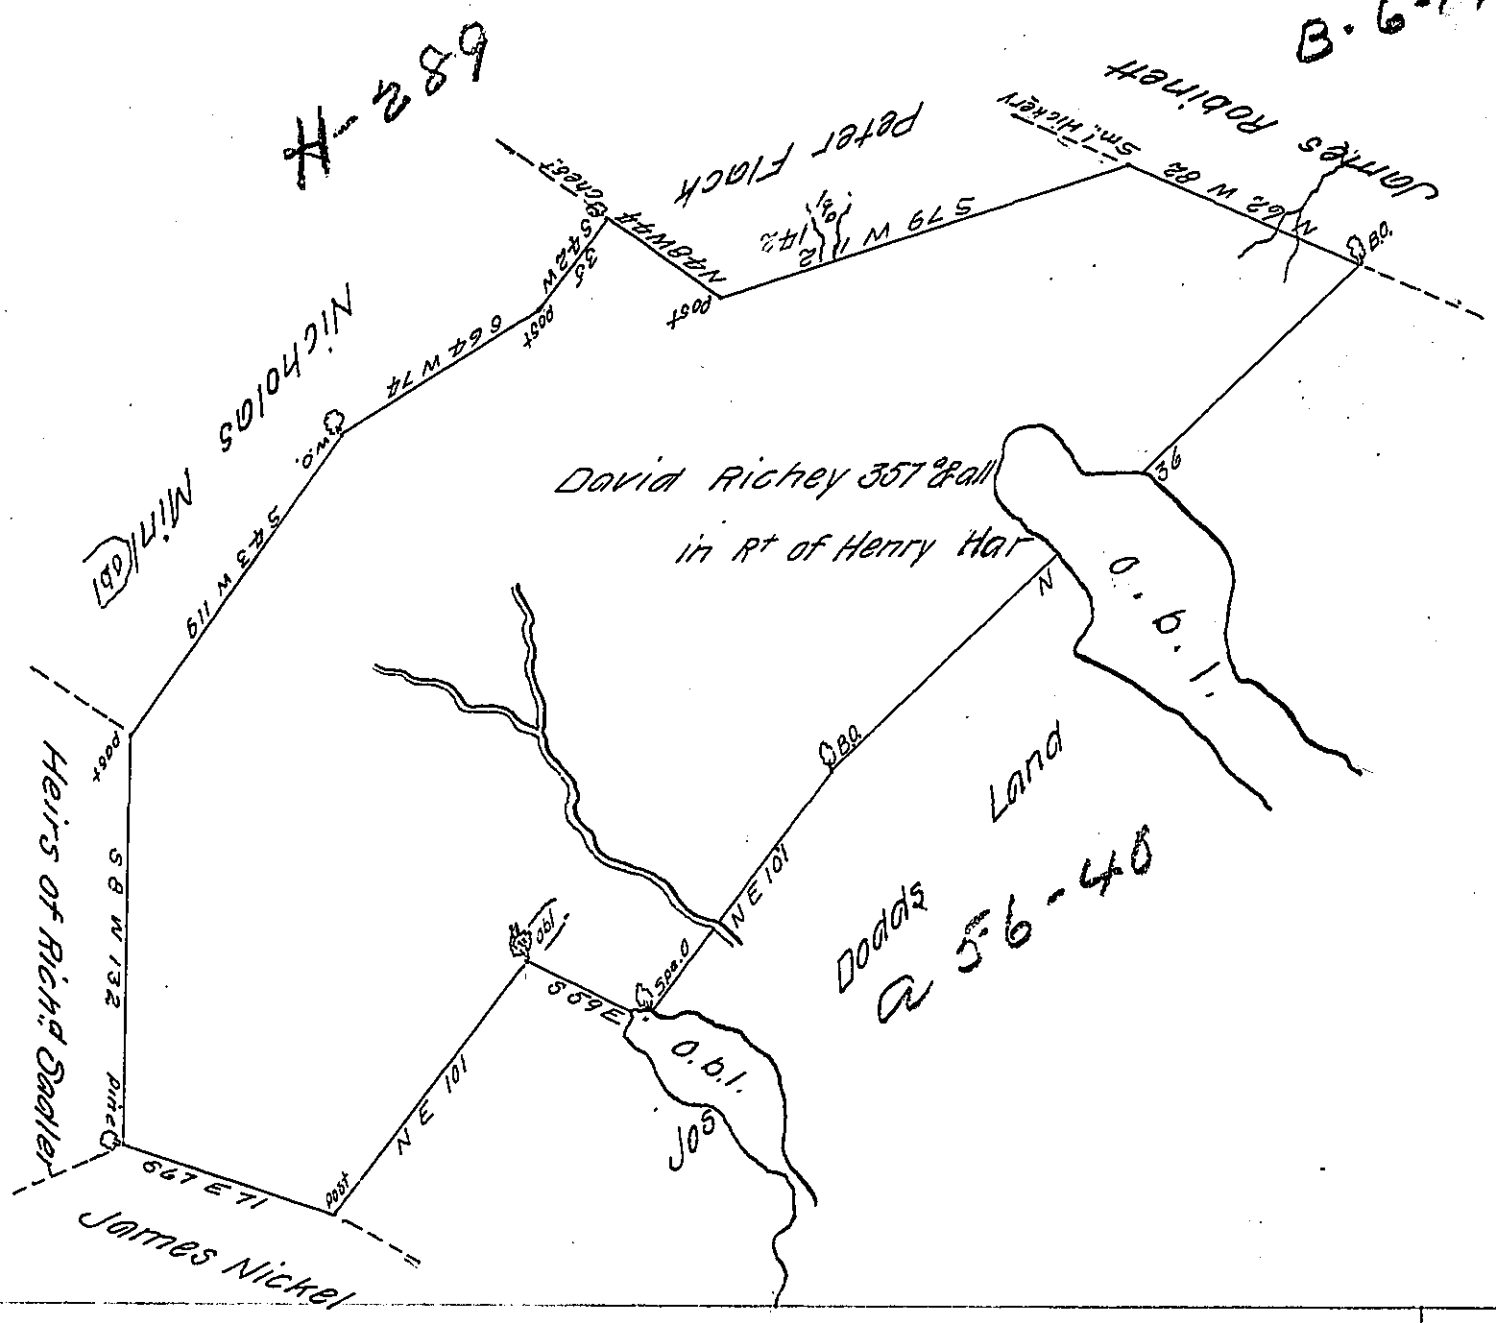

A Draught of a tract of Land Ca(obl)— Situate in Hunting=
=ton Township in the County of York (obl)veyed (according to the old
lines) the 7th day of June 1770 for Da(obl)ey In pursuance of a
warrant dated the 18th day of March 1746 granted to Henry
Harris Containing three hundred & fifty seven acres & allowance
of six acres P cent for roads &c.a.

To John Lukens Esqr Chas. Lukens D. S.
Surveyor General

IN TESTIMONY that the above is a copy of the original remaining on file in the Department of Internal Affairs of Pennsylvania, made conformably to an Act of Assembly approved the 16th day of February, 1833, I have hereunto set my Hand and caused the Seal of said Department to be affixed at Harrisburg, this Seventeenth *day of* April *1905*

Isaac B. Brown
Secretary of Internal Affairs.