FORM No. I.

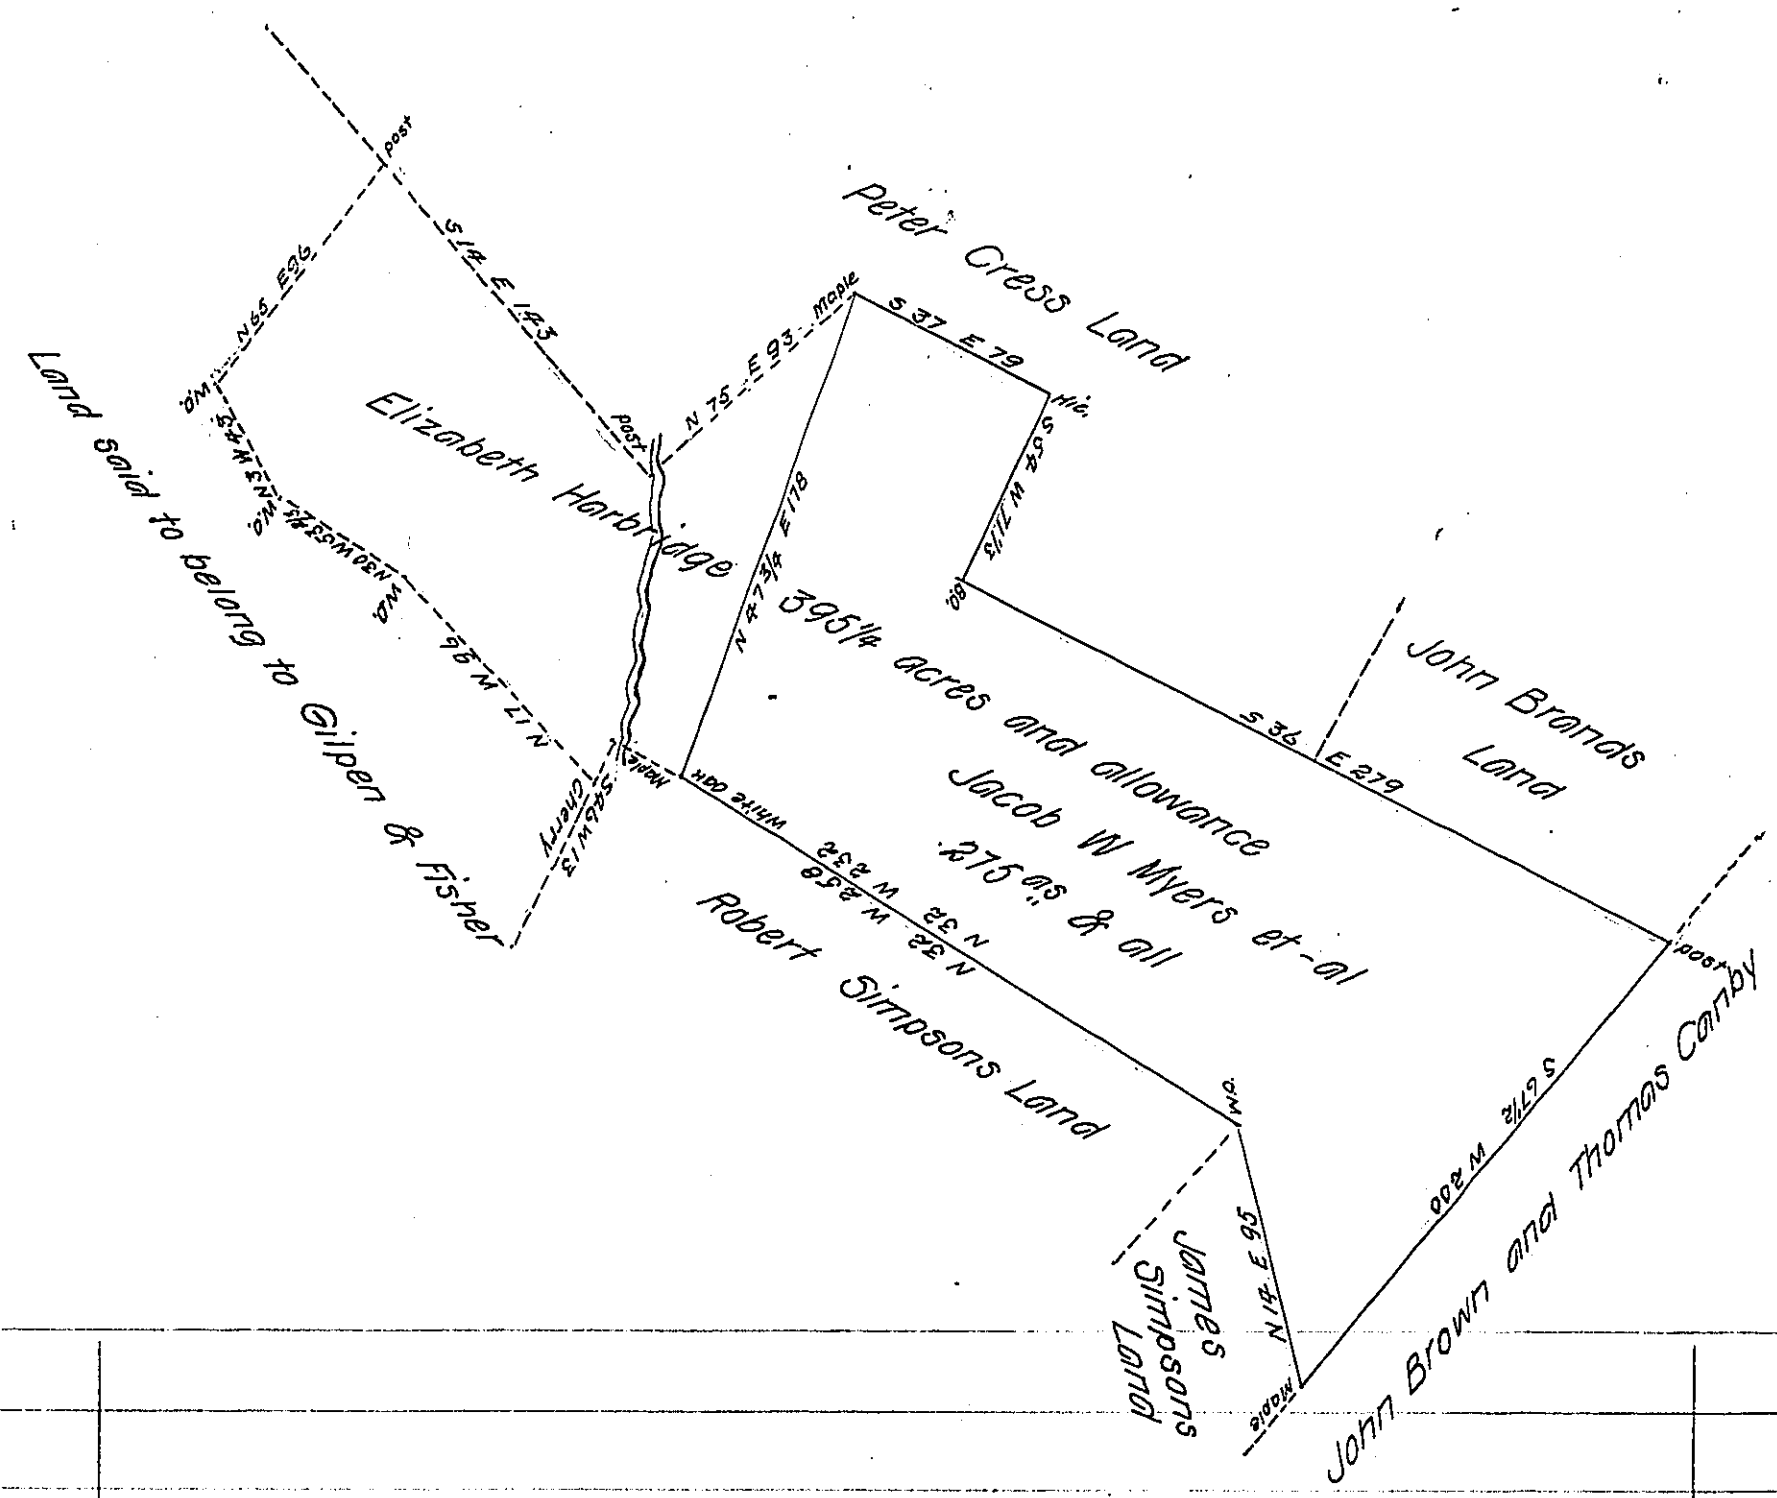

A draft of a tract of land situated in the Township of Cherry Hill and County of Indiana containing two hundred and seventy five acres ~~perches~~ and allowance of six per cent for roads etc. Drafted for Jacob W Myers et al the twenty fifth day of November 1902 it being part of a larger tract containing three hundred and ninety five and ¼ acres ~~perches~~ and allowance originally surveyed in pursuance of a warrant granted to Elizabeth Harbridge dated the twenty ninth day of July 1802

To James W Latta
Secretary of Internal Affairs

J. Sutton Wall
Chief Draftsman
Department of Internal Affairs

IN TESTIMONY that the above is a copy of the original remaining on file in the Department of Internal Affairs of Pennsylvania, made conformably to an Act of Assembly approved the 16th day of February, 1833, I have hereunto set my Hand and caused the Seal of said Department to be affixed at Harrisburg, this third day of June 1905

Isaac R. Brown
Secretary ~~of Internal~~ Affairs.