FORM No. I.

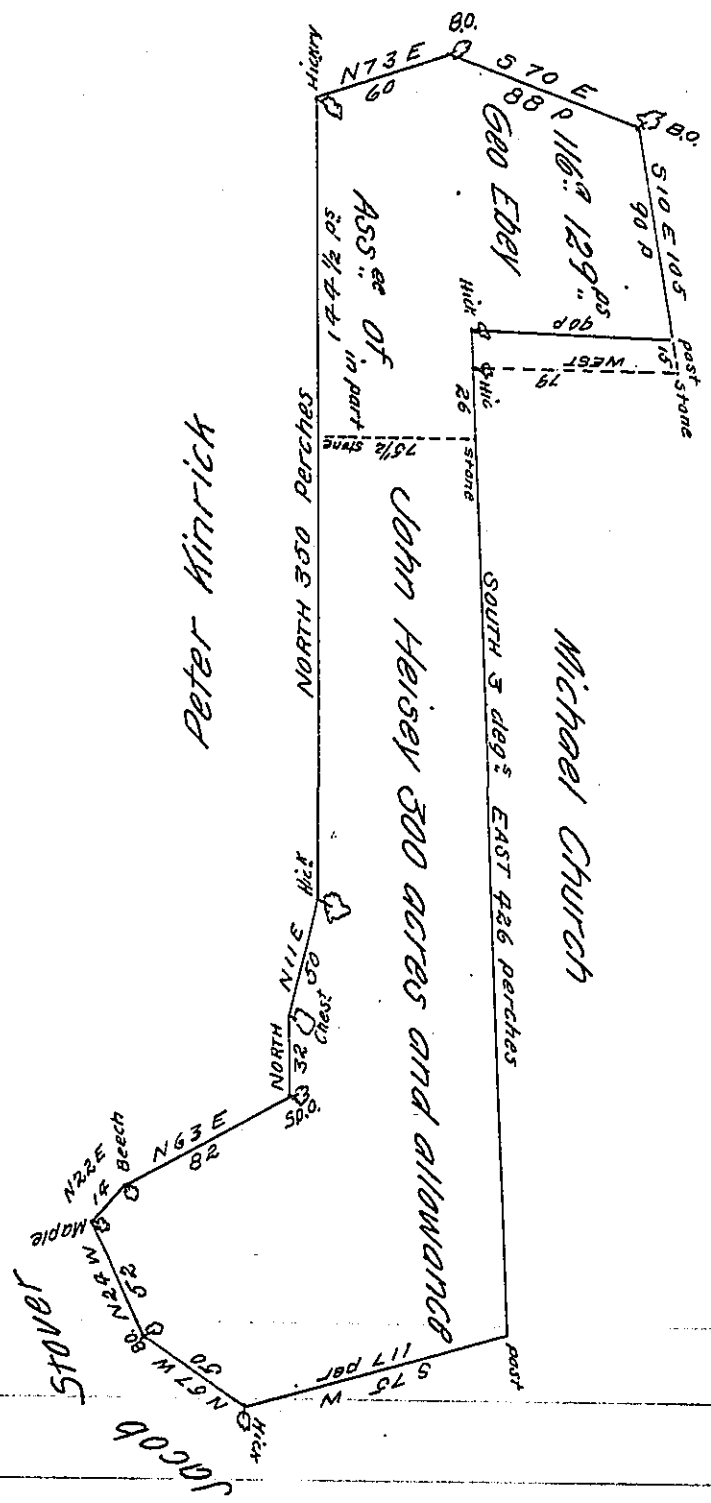

A Draught of a tract of Land situate in Lebanon Township in the County of Lancaster Containing Three hundred acres and the usual allowance of 6.a P Cent for roads &c Surveyed the 11.th day of October 1749 in pursuance of a Warrant dated the 29.th December 1748 P. Wm. Parsons - -

Note — On Resurveying this tract it is found to contain 369.a 129.p & allow.ce and is divided accordingly between Mich.l Heisey Geo Ebey & Jacob Donner & separate drafts made for each

by Tho Clark D.S.

IN TESTIMONY that the above is a copy of the original remaining on file in the Department of Internal Affairs of Pennsylvania, made conformably to an Act of Assembly approved the 16th day of February, 1833, I have hereunto set my Hand and caused the Seal of said Department to be affixed at Harrisburg, this twenty seventh *day of* March *1905*

Secretary of Internal Affairs.