FORM No. I.

701

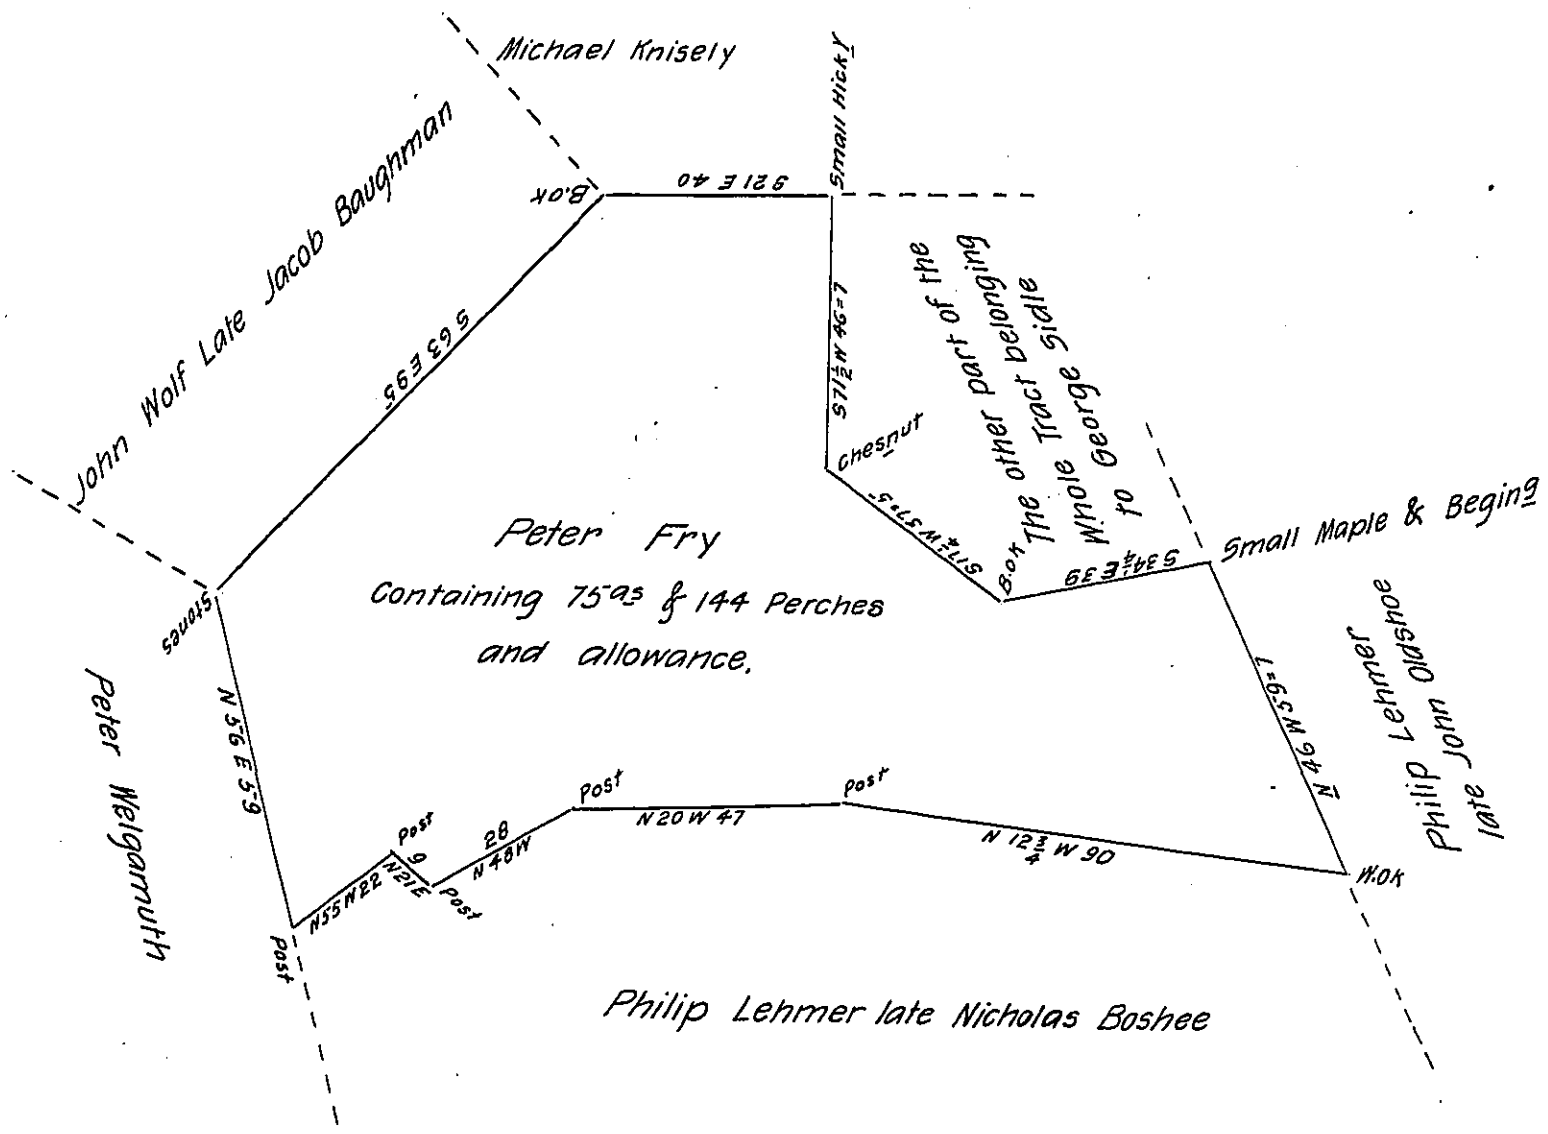

Situate in Managhan Township in the County of York. Containing as above set forth 75as & 144 Perches and allowance Being part of a Larger tract of 94as & 1 Perch & allowance Originally Surveyed in pursuance of a Warrant for 100as granted to Peter Fry bearing date the 28th day of January 1763. And now Resurveyed & divided off from the said Larger tract of Land on the 9th day of May 1810 for Philip Lehmer & John Wolf the present Owners who desired the same to be Returned for Confirmation

Per

Jacob Spangler D. S.

To Andrew Porter Esqr.
Surveyor General
Lancaster Pa

N.B. The return of the whole survey may perhaps be in the name of Peter Fox in right of Peter Frey

J. Spangler

IN TESTIMONY that the above is a copy of the original remaining on file in the Department of Internal Affairs of Pennsylvania, made conformably to an Act of Assembly approved the 16th day of February, 1833, I have hereunto set my Hand and caused the Seal of said Department to be affixed at Harrisburg, this twenty first day of March 1905.

Secretary of Internal Affairs.