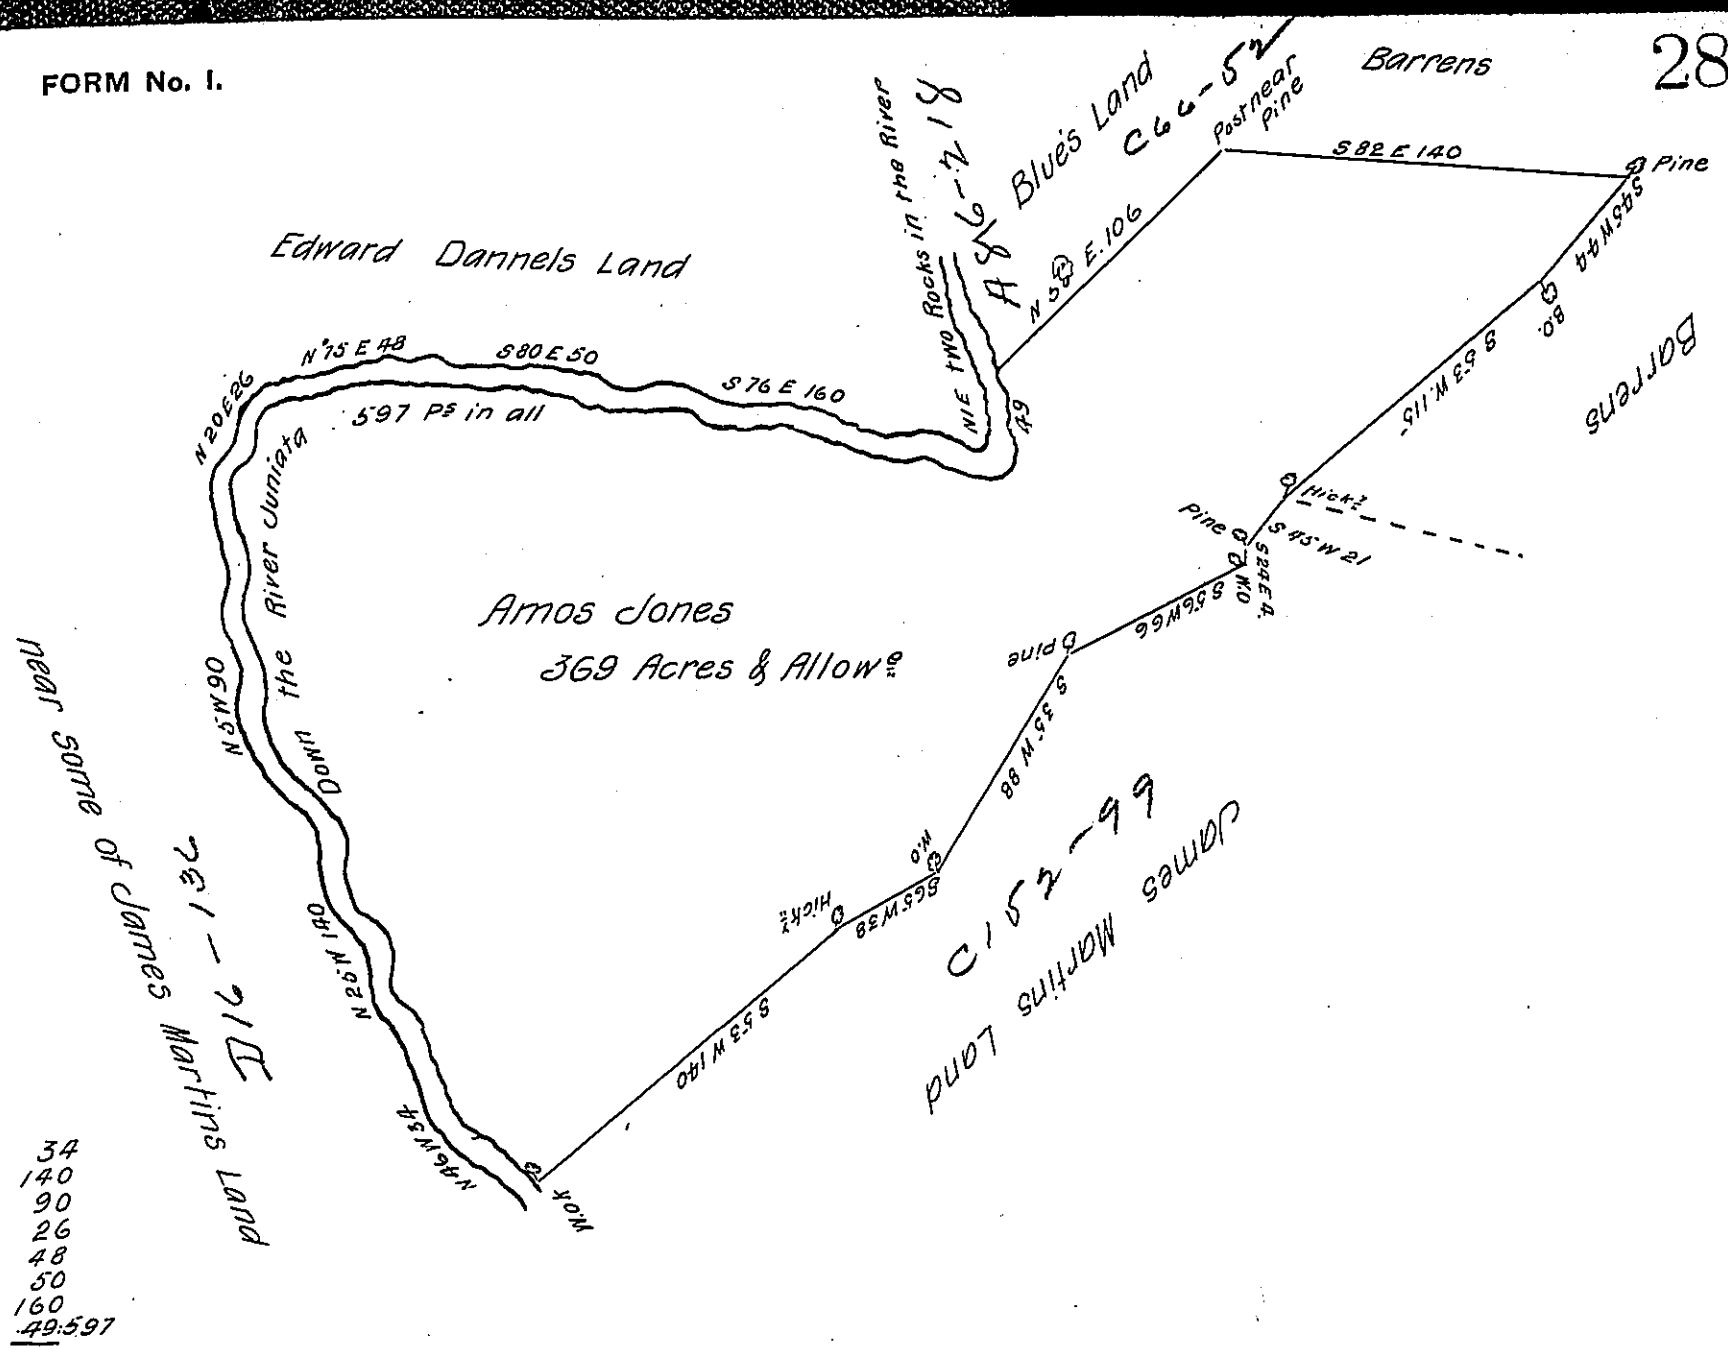

A Draught of a tract of land Situate on the East Side of the River Juniata in the first bend of the River below the Crossings Including an Improvement in Providence Township in the County of Bedford Containing three hundred and sixty nine Acres with the usual allowance of six Pr Cent for Roads &c Surveyed for Amos Jones the 7th day of June 1786 In Pursuance of a Warrant dated January 25th 1786.

George Woods D. S.

To John Lukens Esqr S. G.

IN TESTIMONY that the above is a copy of the original remaining on file in the Department of Internal Affairs of Pennsylvania, made conformably to an Act of Assembly approved the 16th day of February, 1833, I have hereunto set my Hand and caused the Seal of said Department to be affixed at Harrisburg, this twenty fifth day of May 1905.

Isaac B. Brown

Secretary of Internal Affairs.