FORM No. I.

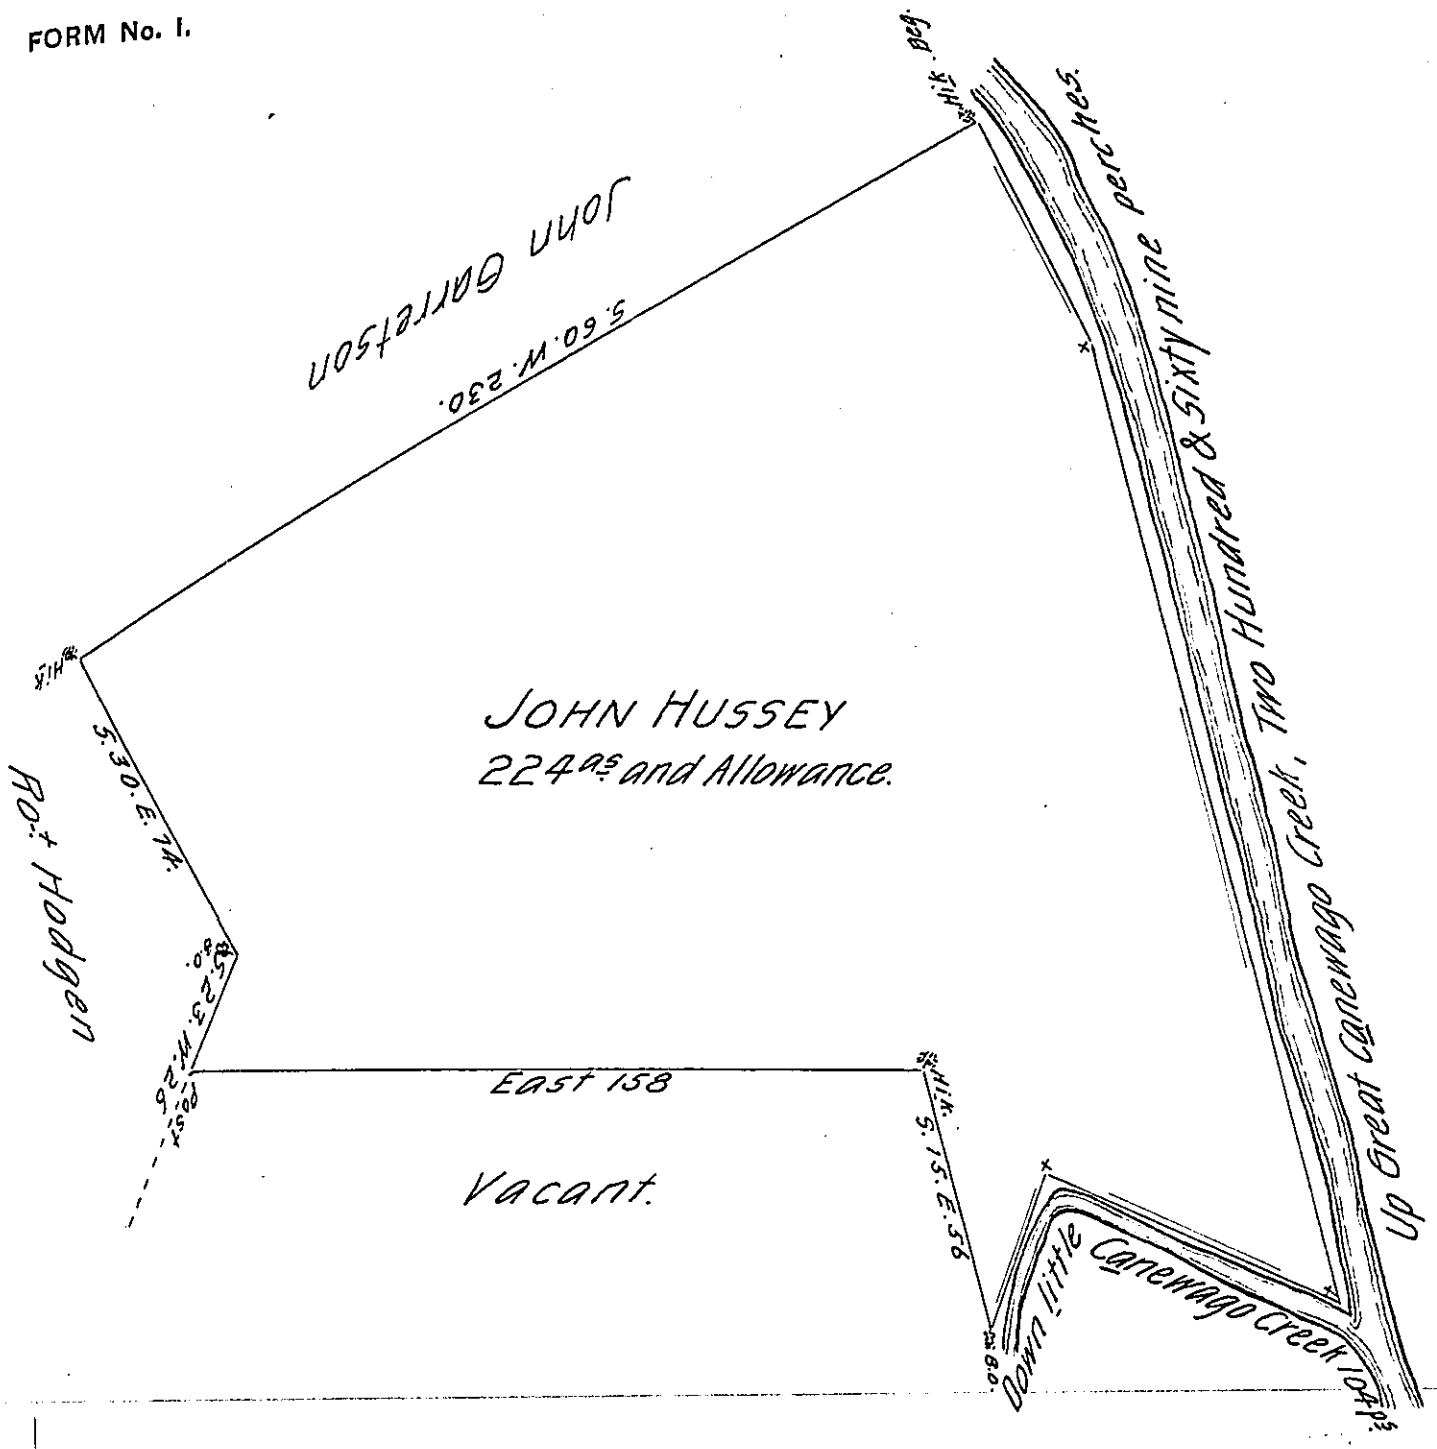

A Draught of a Tract of Land, Situate in Newbury Township, in the County of York, (late part of the County of Lancaster) containing two hundred and Twenty four Acres, and the Allowance of Six Acres ℔. Cent for Roads and Highways.

Surveyed the 16th day of March 1746 by Thomas Cookson, Esqr. late Deputy Surveyor of Lancaster County for John Hussey in pursuance of a Warrant bearing date at Philadelphia the ~~29th~~ 20 day of ~~April 1745~~ March 1744.

Protracted from Mr. Cookson's Field Book & Calculated.

℔- Geo. Stevenson, one of the
Execrs of Thos Cookson, Deced.

IN TESTIMONY that the above is a copy of the original remaining on file in the Department of Internal Affairs of Pennsylvania, made conformably to an Act of Assembly approved the 16th day of February, 1833, I have hereunto set my Hand and caused the Seal of said Department to be affixed at Harrisburg, this sixth day of April 1905.

Secretary of Internal Affairs.