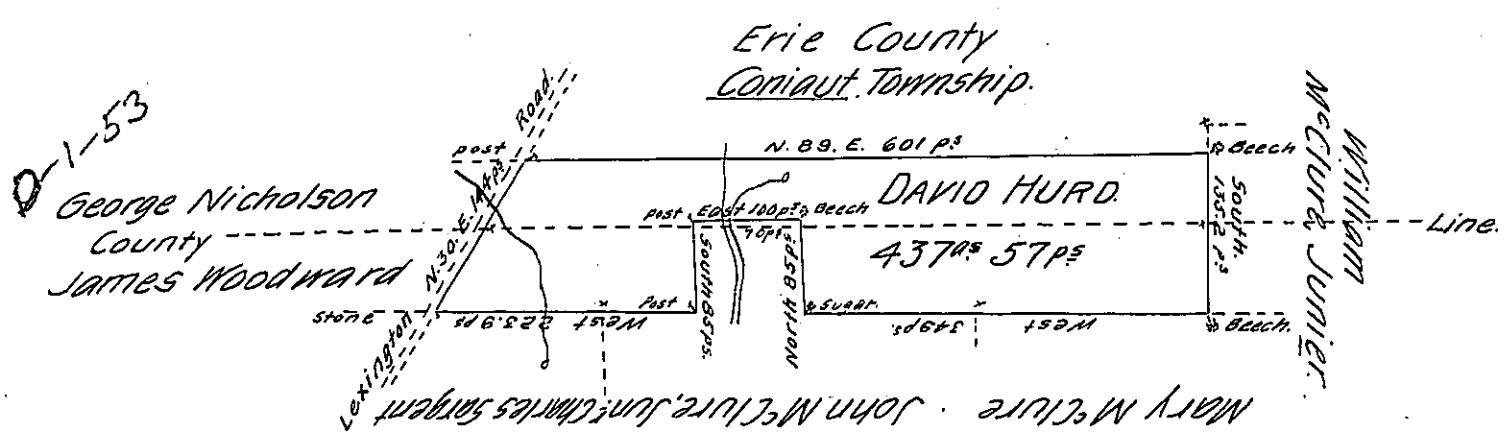

D-1-53

In persuance of David Hurd, Actual resident, settlement and improvement, was surveyed on the eighth day of August A. D. 1827, the above described tract of Land, containing, four hundred thirty seven acres, fifty seven perches, and Allowance of six pr. Cent for Roads &c.

Situate, in Bever and Casewago Townships, in Crawford County, and part in Conaut Township, in Erie County, & the said David Hurd was residing on the same with his familey, and there apeared to be Cleared, fenced & cultirated, upwards of twenty acres of the land.

James Herrington, D.P. Sr.
Wilson King, D.S.

To Gab.l Hiester, Esqire, S.G.
Land Office of Pennsylvania.

IN TESTIMONY that the above is a copy of the original remaining on file in the Department of Internal Affairs of Pennsylvania, made conformably to an Act of Assembly approved the 16th day of February, 1833, I have hereunto set my Hand and caused the Seal of said Department to be affixed at Harrisburg, this twenty-second *day of* May *1905.*

Secretary of Internal Affairs.