FORM No. 1.

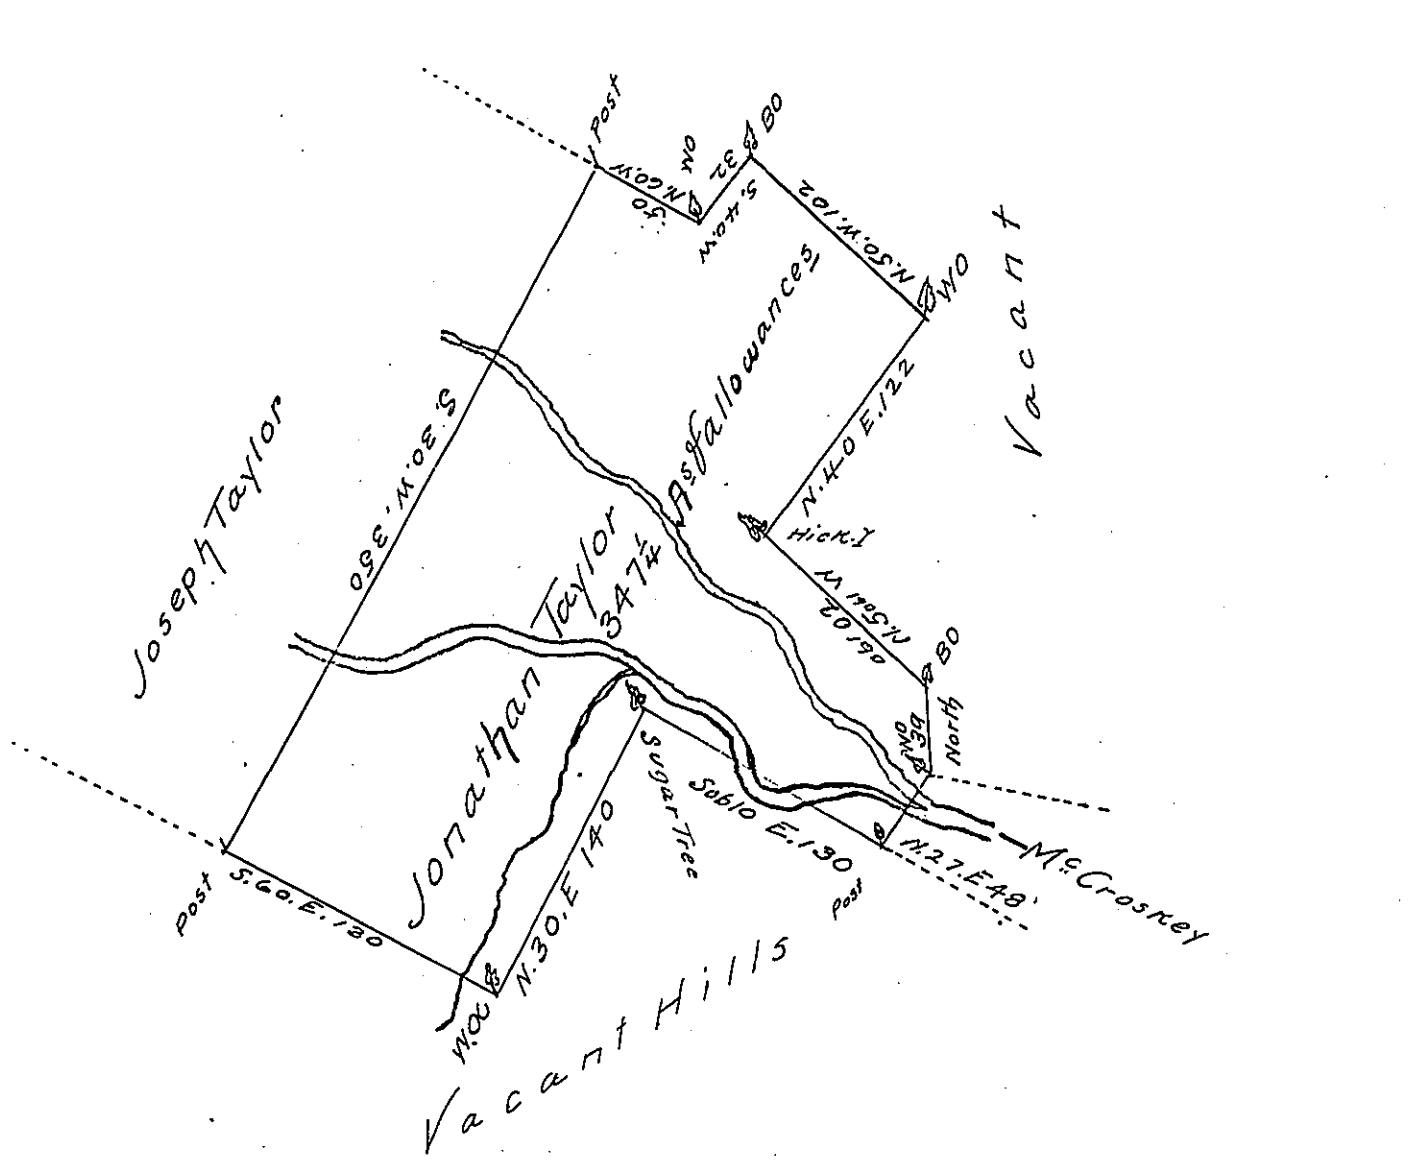

A Draught of a Tract of Land Called ——— Situate on the South Branch of White Deer hole Creek in White Deer Township in the County of Northumberland Surveyed on ob eighth day of December 1784 for Jonathan Taylor in Pursuance of his Application No. 3758 bearing date the 26th day of August 1769. Containing Three Hundred and Forty Seven acres and One Quarter with the allowance of Six p Ct for Roads &c.

Jo J. Wallis D.S.

To John Lukens Esq.
Surveyor Gen.

IN TESTIMONY that the above is a copy of the original remaining on file in the Department of Internal Affairs of Pennsylvania, made conformably to an Act of Assembly approved the 16th day of February, 1833, I have hereunto set my Hand and caused the Seal of said Department to be affixed at Harrisburg,

this first *day of* April *1905*

Isaac B. Brown

Secretary of Internal Affairs.