FORM No. I.

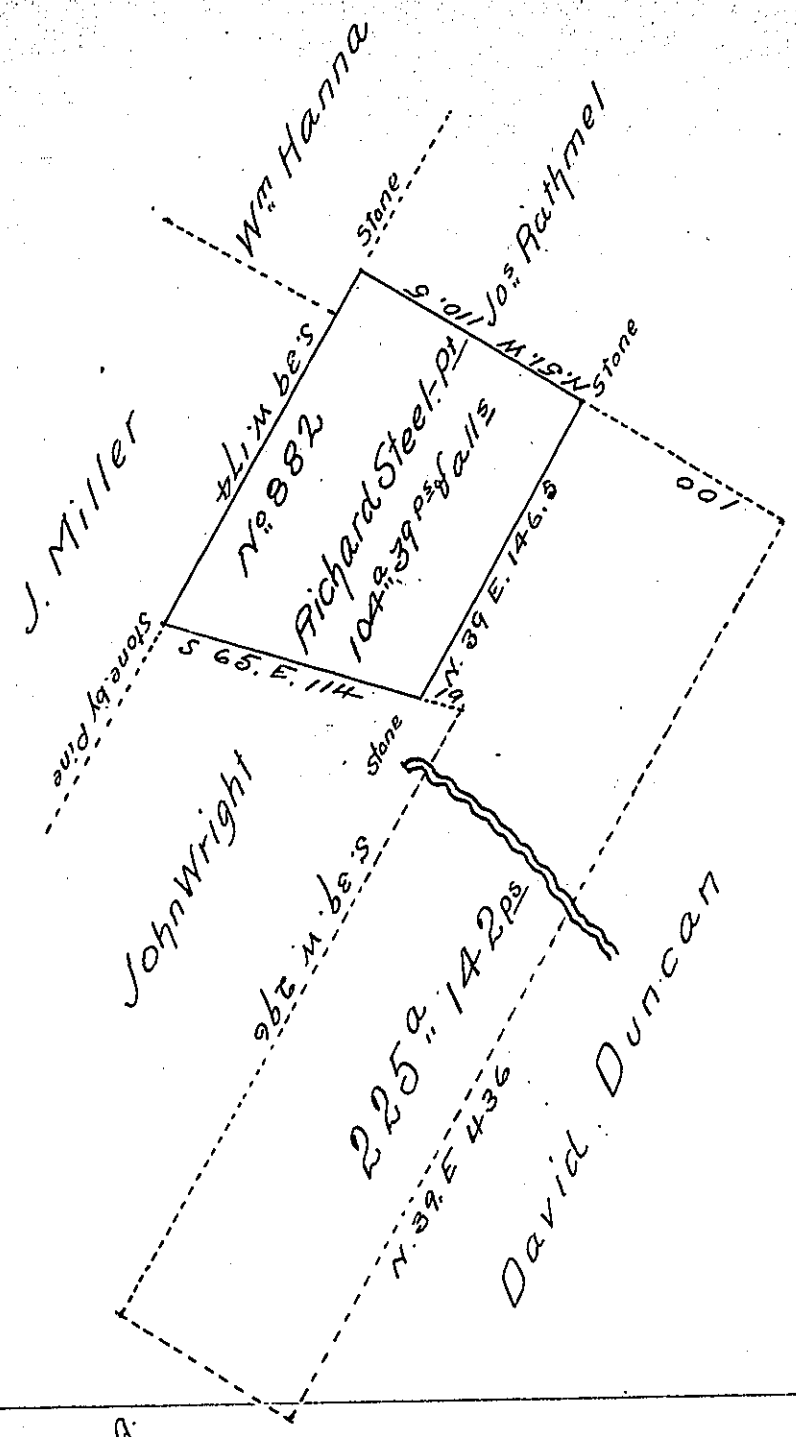

Situate in Washington Township Lycoming County containing within the black lines one hundred and four acres & thirty nine perches with allowance of six per Cent &c —
Resurveyed 26 April 1843 at the request of the Revd Matthew Brown being part of a tract originally surveyed on application No 882 dated 3 April 1769 — the part represented by dotted lines Patented to James Hammond 19 June 1830

Alexander H McHenry D.S.

To Jacob Sallade Esquire
Surveyor General

IN TESTIMONY that the above is a copy of the original remaining on file in the Department of Internal Affairs of Pennsylvania, made conformably to an Act of Assembly approved the 16th day of February, 1833, I have hereunto set my Hand and caused the Seal of said Department to be affixed at Harrisburg, this tenth *day of* May *1905*

Secretary of Internal Affairs.