FORM No. I.

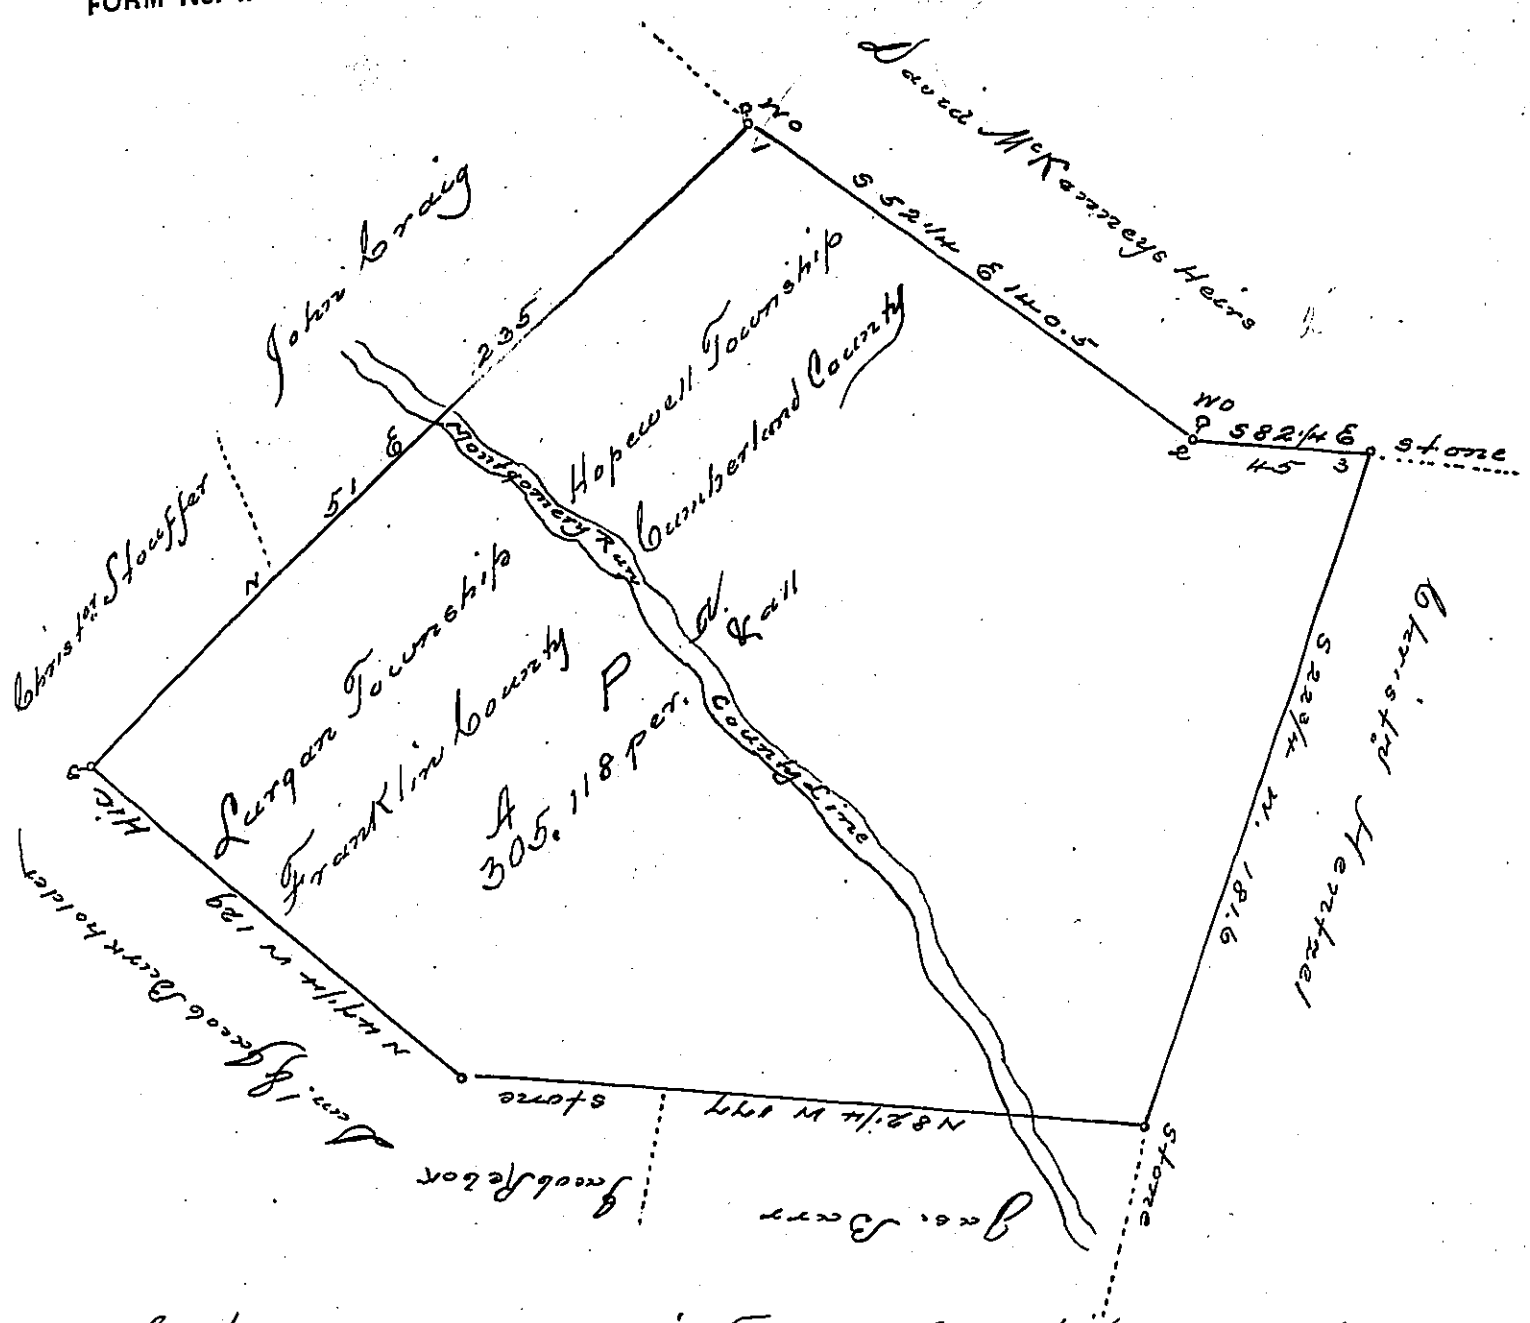

A Draught of a certain Tract of Land Situate in Hopewell Township Lancaster County, now Lurgan Township Franklin County & Hopewell Township Cumberland County Pa. on Montgomery's Run a branch of the Conodoguinet Creek, Containing three hundred & five acres & one hundred & eighteen perches and allowance of 6 pr. Cent for Roads. Surveyed for Jacob Whisler, Sept.r 12th. 1839. In pursuance of a warrant granted John Henry bearing date Nov.r 6th 1745.

pr. Hugh Auld D.S.

To Jacob Slade Esquire
Surveyor General of Pennsylvania

IN TESTIMONY that the above is a copy of the original remaining on file in the Department of Internal Affairs of Pennsylvania, made conformably to an Act of Assembly approved the 16th day of February, 1833, I have hereunto set my Hand and caused the Seal of said Department to be affixed at Harrisburg, this ninth *day of* May *1905,*

Isaac B. Brown
Secretary of Internal Affairs.