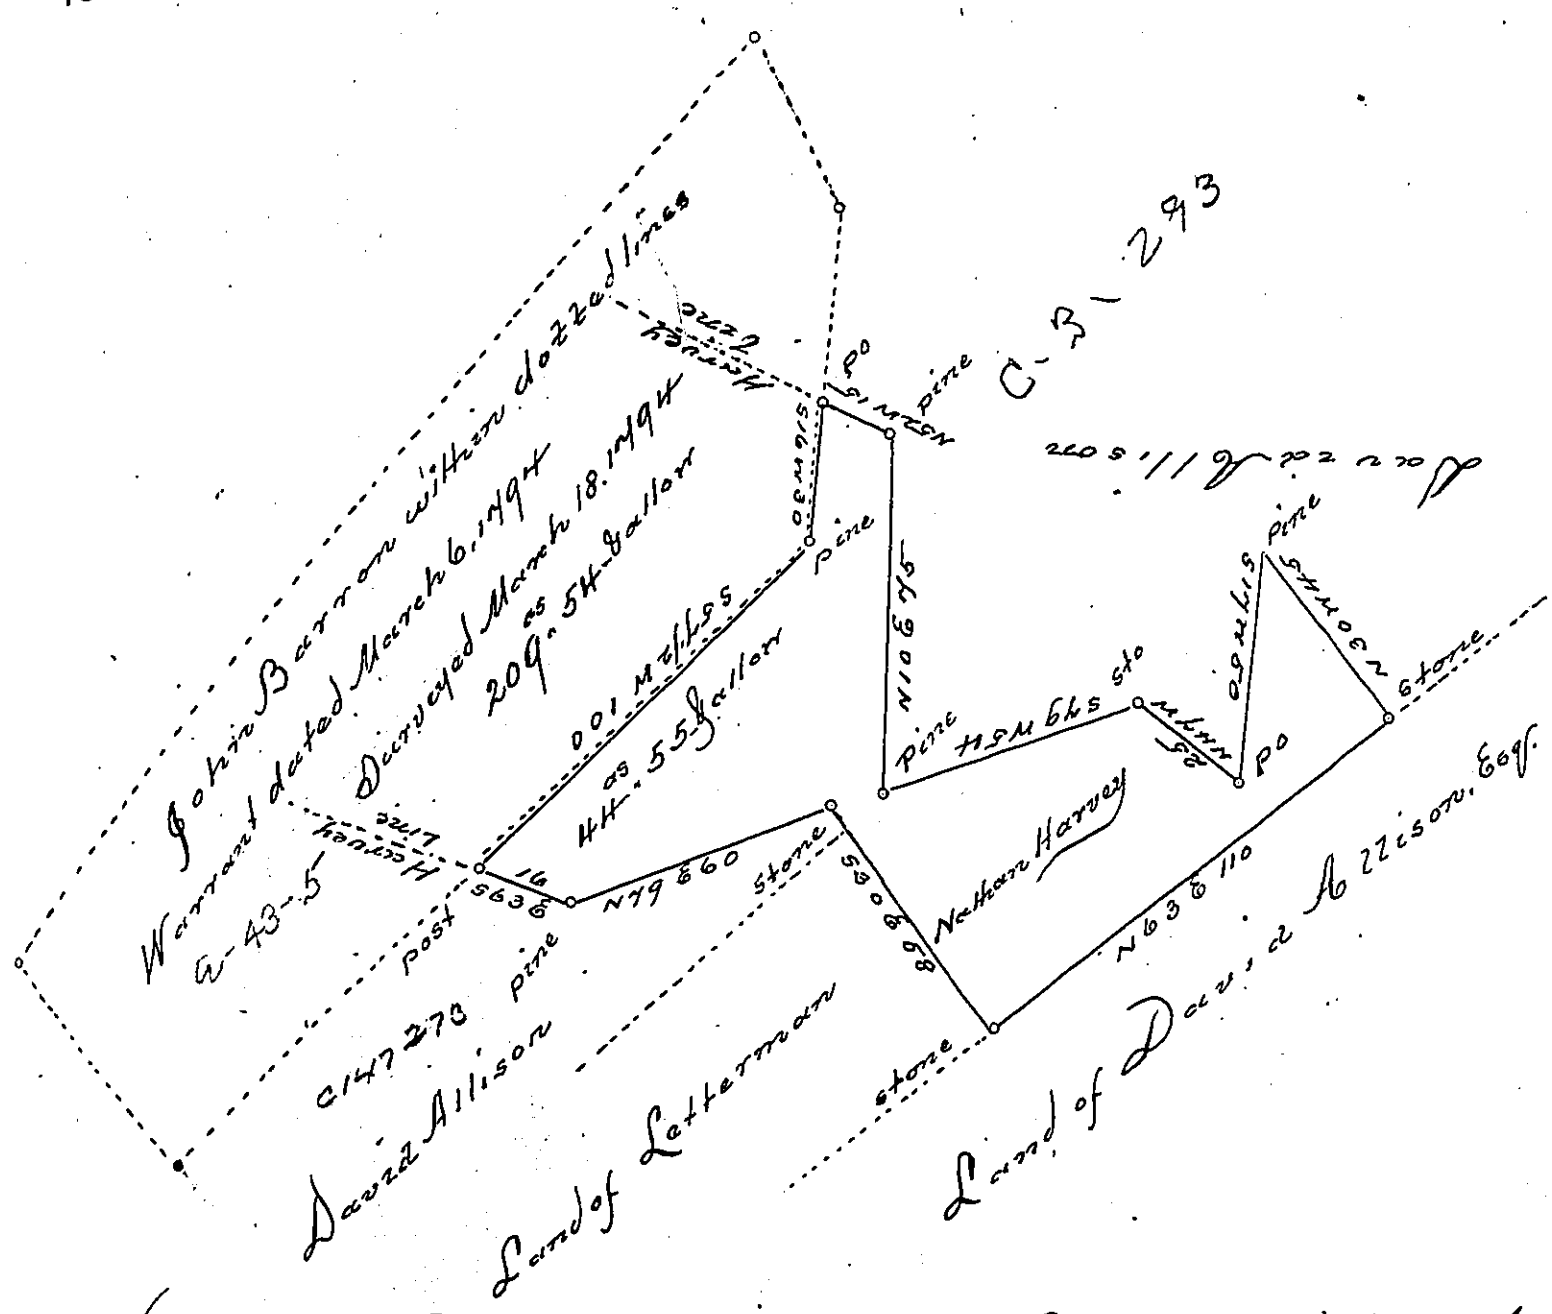

Draft of a Tract of land, Situated in Porter Township, Clinton County containing forty four acres, fifty five perches and allow, being a part of a larger tract of land Originaly Surveyed pursuant to a warrant dated the 23d January, 1829, Granted to Nathan Harvey, and Resurveyed for Jonas Crotzer, H. Clay Harrison and William Myers and the Estate of Robert Tate, dec'd, on the 16 day August, 1870, in pursuance of and Order of Resurvey issued by the Board of Property dated Auguss 10th 1870

for John Eckel
County Surveyor
By Jos. F. Quay

Examined & approved August 17th 1870
J. P. Eckel C.S.

IN TESTIMONY that the above is a copy of the original remaining on file in the Department of Internal Affairs of Pennsylvania, made conformably to an Act of Assembly approved the 16th day of February, 1833, I have hereunto set my Hand and caused the Seal of said Department to be affixed at Harrisburg, this twenty third day of May 1905,

Isaac B. Penny
Secretary of Internal Affairs.