FORM No. I.

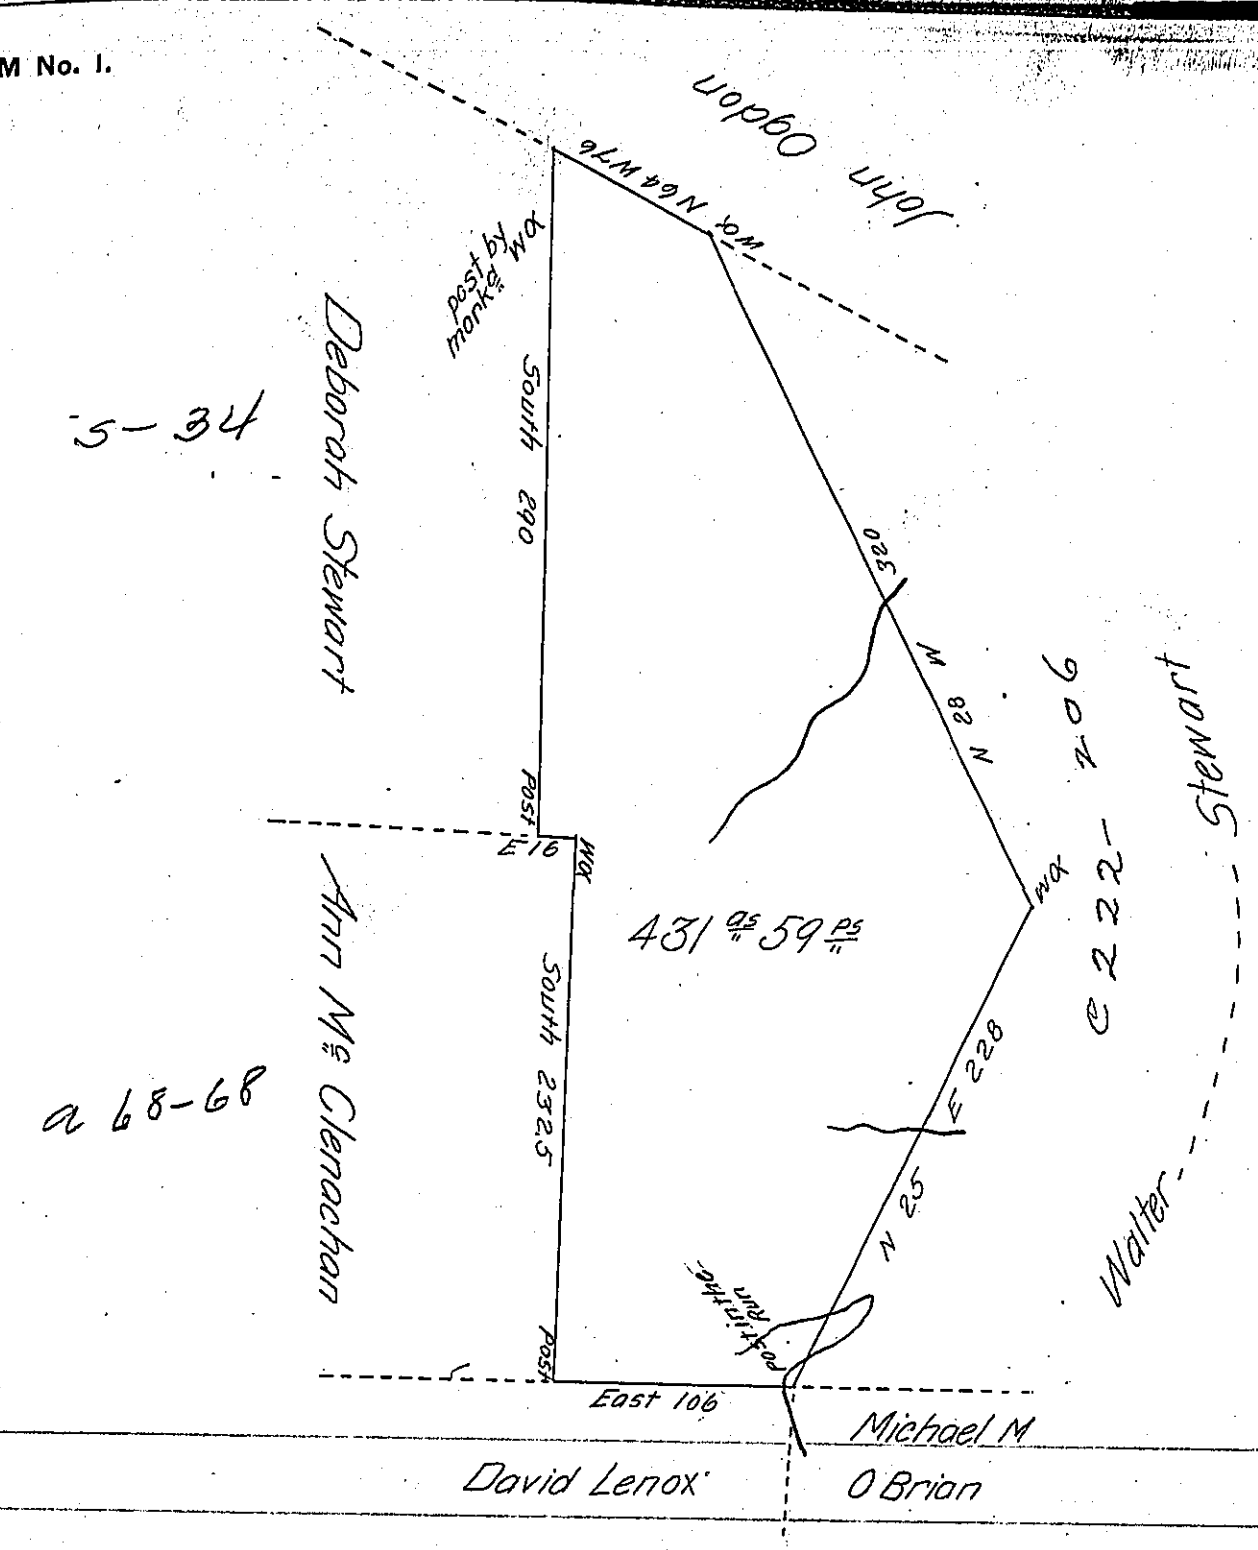

Situate on the West Side of Milstone Creek about 1/4 of a Mile from the River in the County of Huntingdon Surveyed the 4th day of October 1792 to George Hughes on Warrant dated the 27th July 1792 Containing Four hundred and thirty One Acres fifty nine perches and allowance of Six P Cent for Roads &c

Dan.l Brodhead Esq.r
Surveyor General

John Canan DS

IN TESTIMONY that the above is a copy of the original remaining on file in the Department of Internal Affairs of Pennsylvania, made conformably to an Act of Assembly approved the 16th day of February, 1833, I have hereunto set my Hand and caused the Seal of said Department to be affixed at Harrisburg, this fourth *day of* April *1905*

Isaac B. Brown

Secretary of Internal Affairs.