FORM No. I.

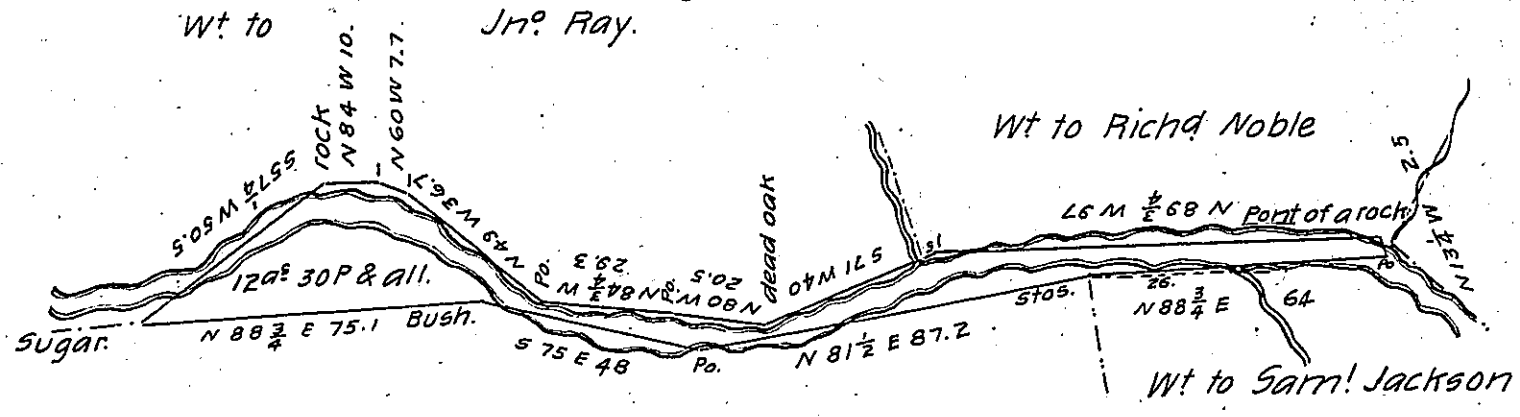

Situate on Great Redstone Creek and nearly all in Redstone township Fayette County and Surveyed the 9th day of June 1835, In pursuance of a Warrant in the name of John Gary for 8 acres of land, dated the 23d day of March 1797. There is 3 or 4 acres cleared, an old Grist Mill, a New Sawmill, a Small log dwelling house and a family has resided on the above piece of land, from the years —— to the present time, and the first improvment is said to have been commenced more than 50 years ago.

F Lewis D.S.

To Jacob Spangler Esquire
Surveyor General

IN TESTIMONY that the above is a copy of the original remaining on file in the Department of Internal Affairs of Pennsylvania, made conformably to an Act of Assembly approved the 16th day of February, 1833, I have hereunto set my Hand and caused the Seal of said Department to be affixed at Harrisburg, this tenth day of March 1905

Isaac B. Brown

Secretary of Internal Affairs.