FORM No. I.

(E.) Mauch Chunk 11

CARBON -

Land surveyed for Jacob Weiss

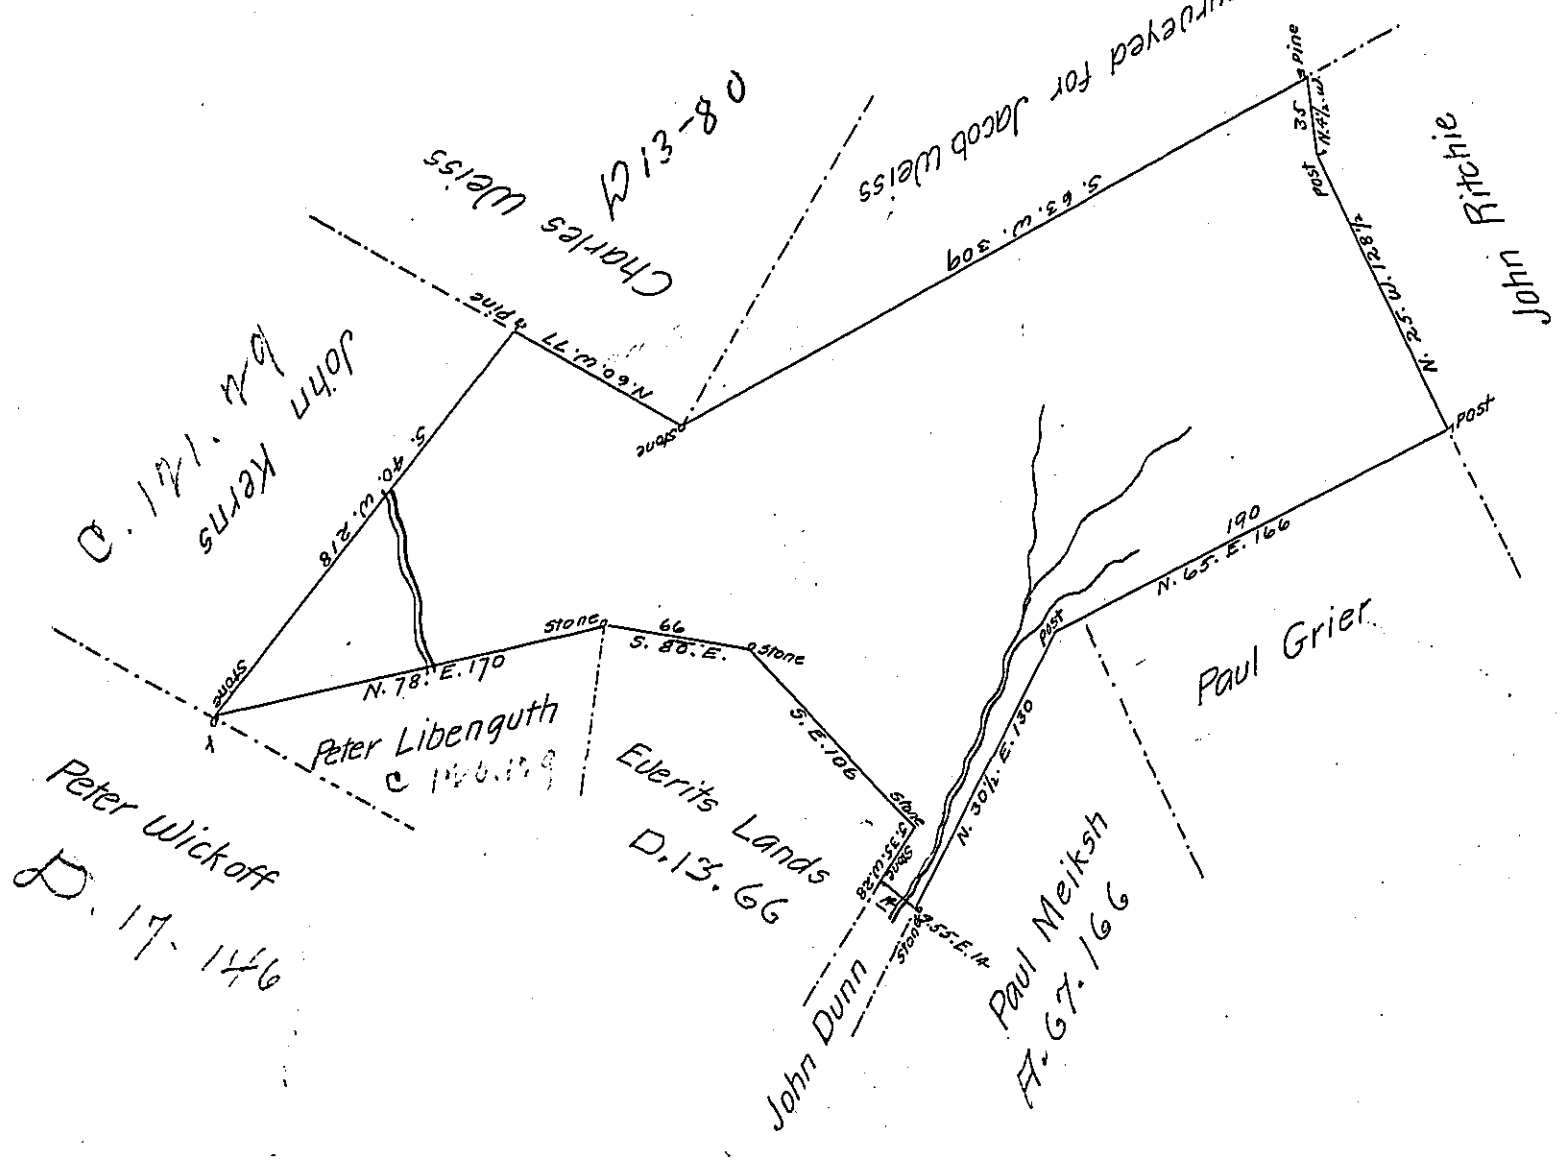

By Virtue of a Warrant dated the 30eth July 1792 Surveyed the 28-June 1794 to Joseph Horsfield the above described tract of land situate in Lehi Kittle about one half a mile from the river in the County of Northampton Containing four hundred and thirty acres eighty perches and the allowance of six p Cent &c.

p- Geo. Palmer D.S.

To Daniel Brodhead Esqr.
Surveyor General

IN TESTIMONY that the above is a copy of the original remaining on file in the Department of Internal Affairs of Pennsylvania, made conformably to an Act of Assembly approved the 16th day of February, 1833, I have hereunto set my Hand and caused the Seal of said Department to be affixed at Harrisburg, this fifteenth *day of* April *1905*

Isaac B. Brown
Secretary of Internal Affairs.