FORM No. I.

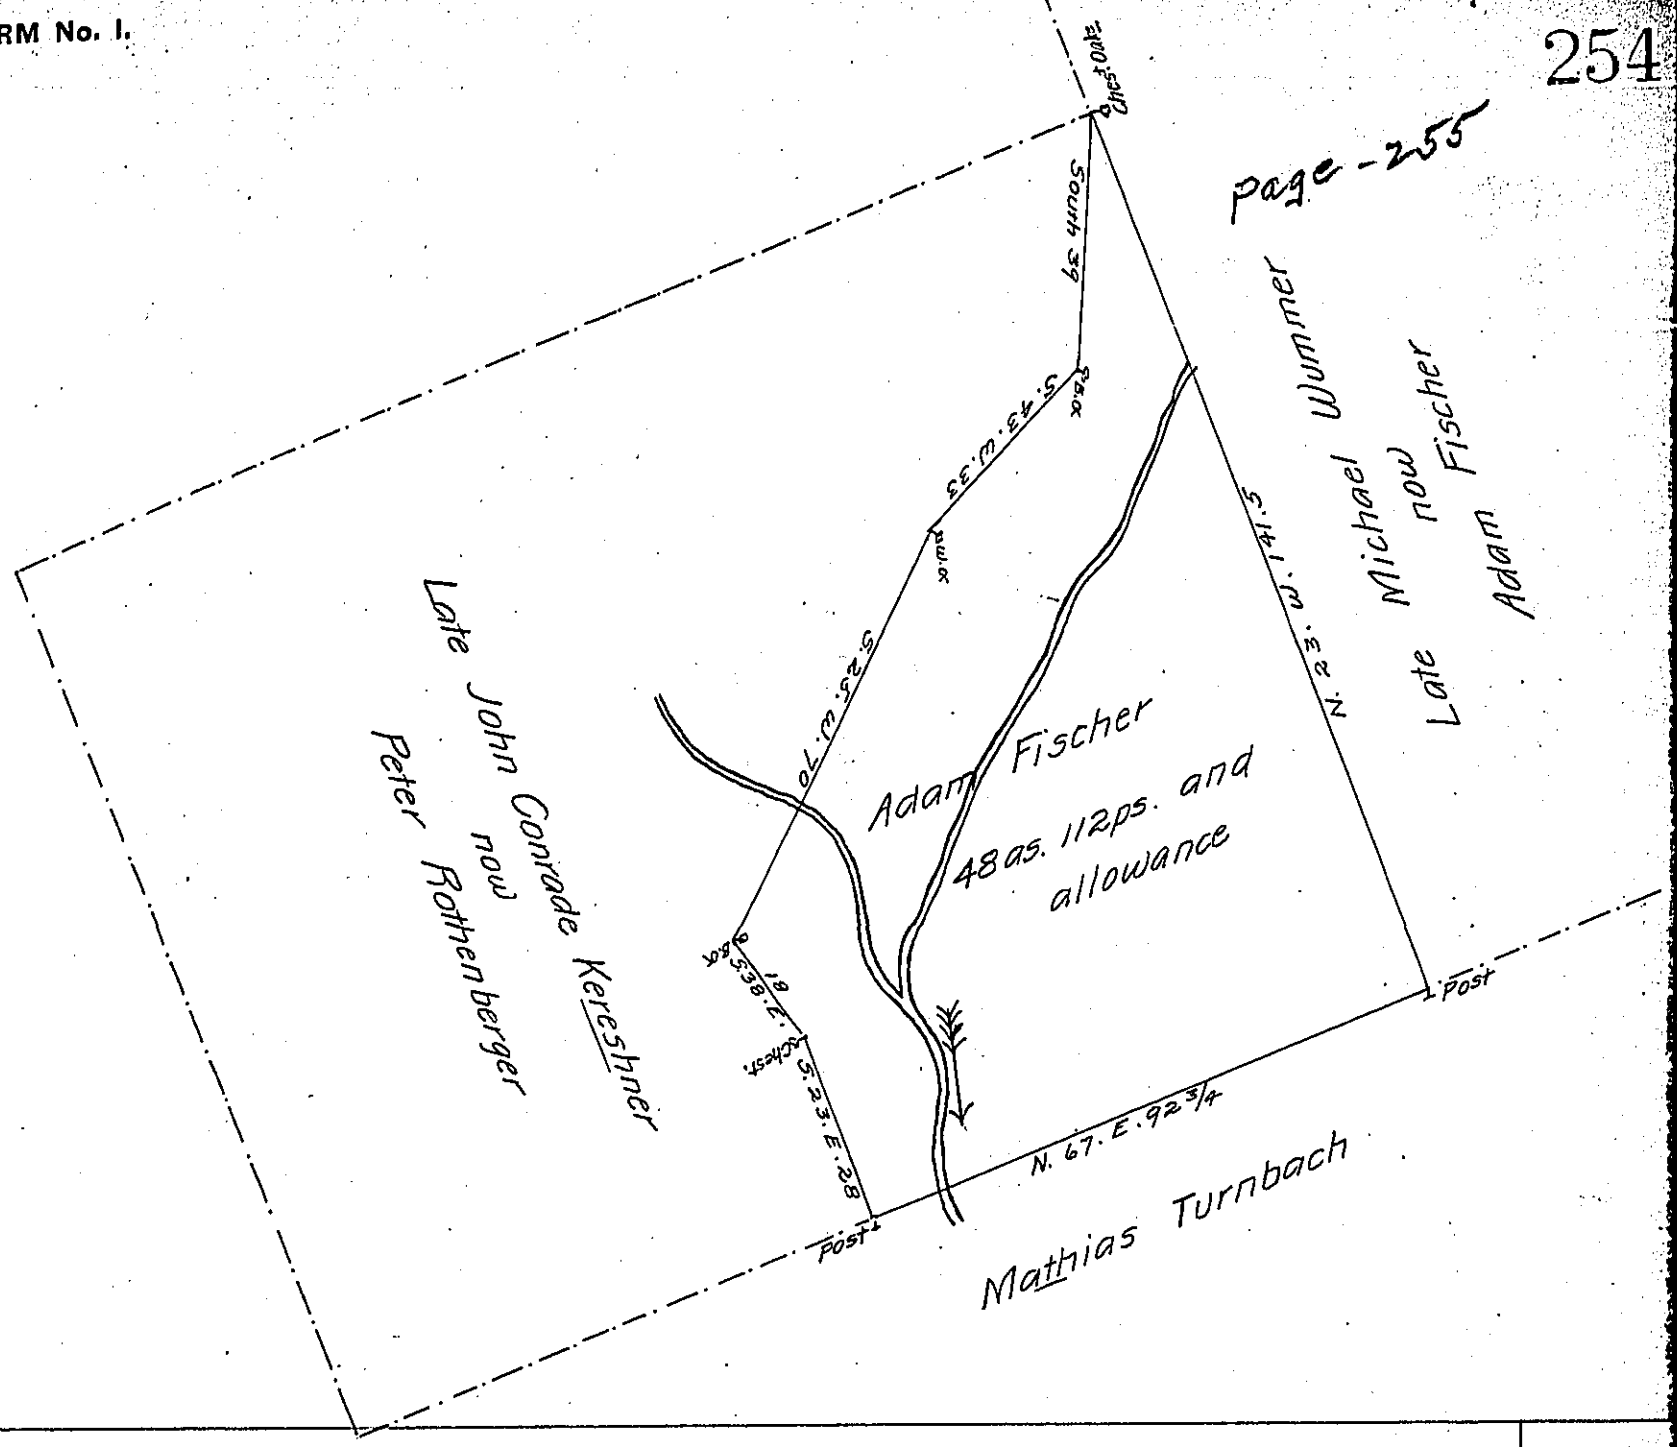

Situate in Bern Township, Berks County, Containing forty eight acres one hundred & Twelve perches and the allowance of Six per Cent for Roads &c (part of 150 acrs. & allowance, orrigionally Surveyd unto John Conrade Kerschner, in pursuance of a warrant dated December 21st. 1737. The above resurveyd ~~& divided~~ for Adam Fischer April 16th. 1817.

pr

Jno. V. Epler D.S.

To Richard T. Leech Esqr.
Surveyor General

IN TESTIMONY that the above is a copy of the original remaining on file in the Department of Internal Affairs of Pennsylvania, made conformably to an Act of Assembly approved the 16th day of February, 1833, I have hereunto set my Hand and caused the Seal of said Department to be affixed at Harrisburg, this ninth *day of* June *1905*

Isaac B. Brown

Secretary of Internal Affairs.