FORM No. I.

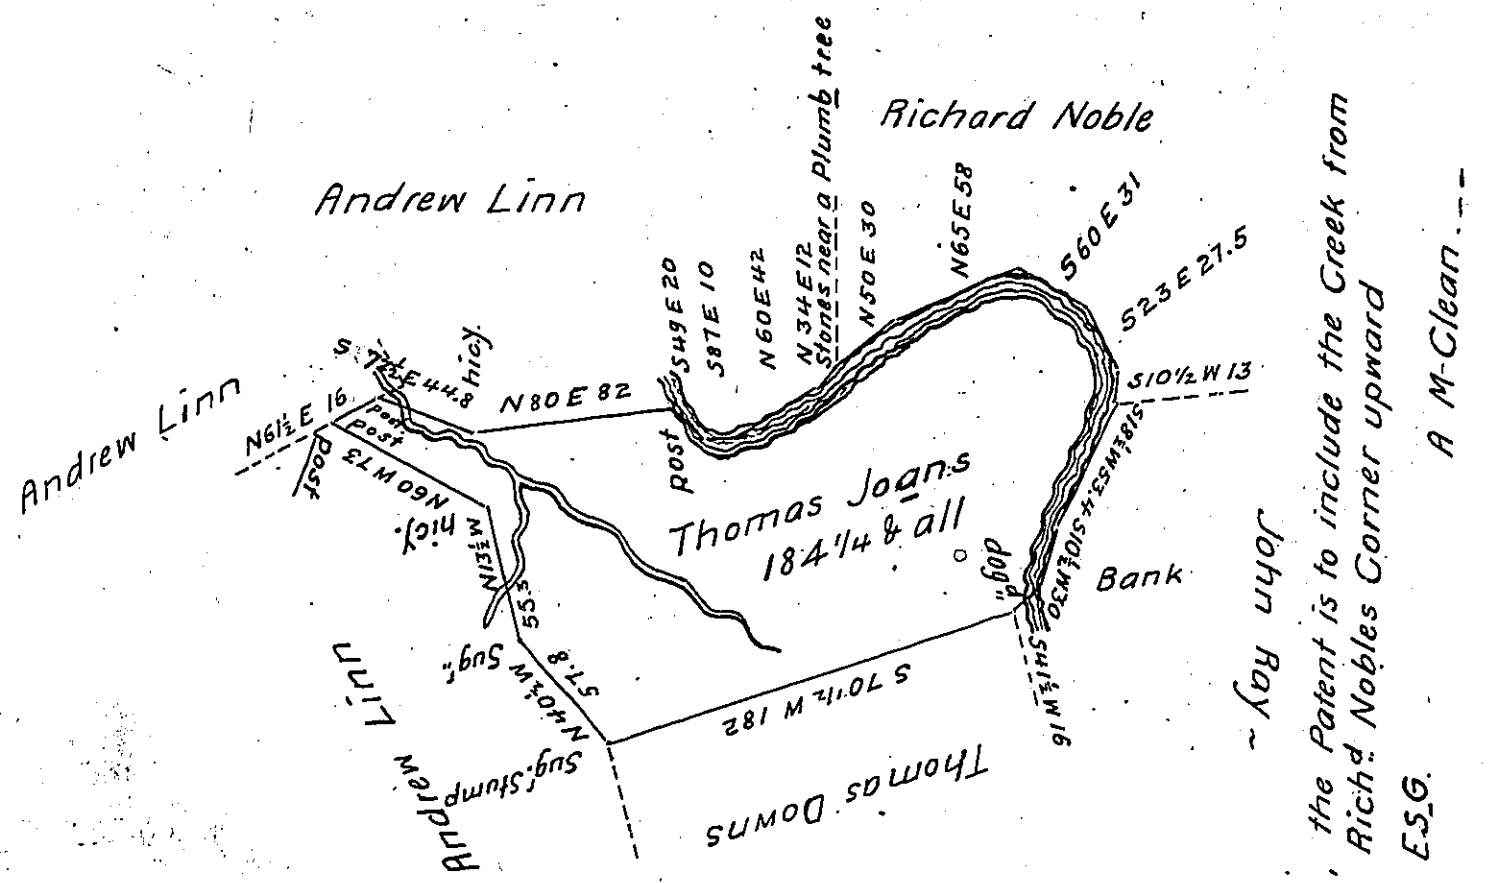

Note, The Patent is to include the Creek from Richd. Nobles Corner upward

D.B. E. S.G.

A M-Clean.--

Situate on Big Redstone Creek in Manallin Township Fayette County and Resurveyed the 2d. day of July 1795, in order to conform the same to the Order of the Honorable Board of Property on Caveat Thomas Jones & Andrew Linn -- And in Consequence of a Warrant dated the 18th day of August 1785

To Daniel Brodhead Esquire Surveyor General ~

by Alexander M-Clean Deputy

IN TESTIMONY that the above is a copy of the original remaining on file in the Department of Internal Affairs of Pennsylvania, made conformably to an Act of Assembly approved the 16th day of February, 1833, I have hereunto set my Hand and caused the Seal of said Department to be affixed at Harrisburg, this fifteenth day of May 1905

Secretary of ~~Internal~~ Affairs.