FORM No. 1.

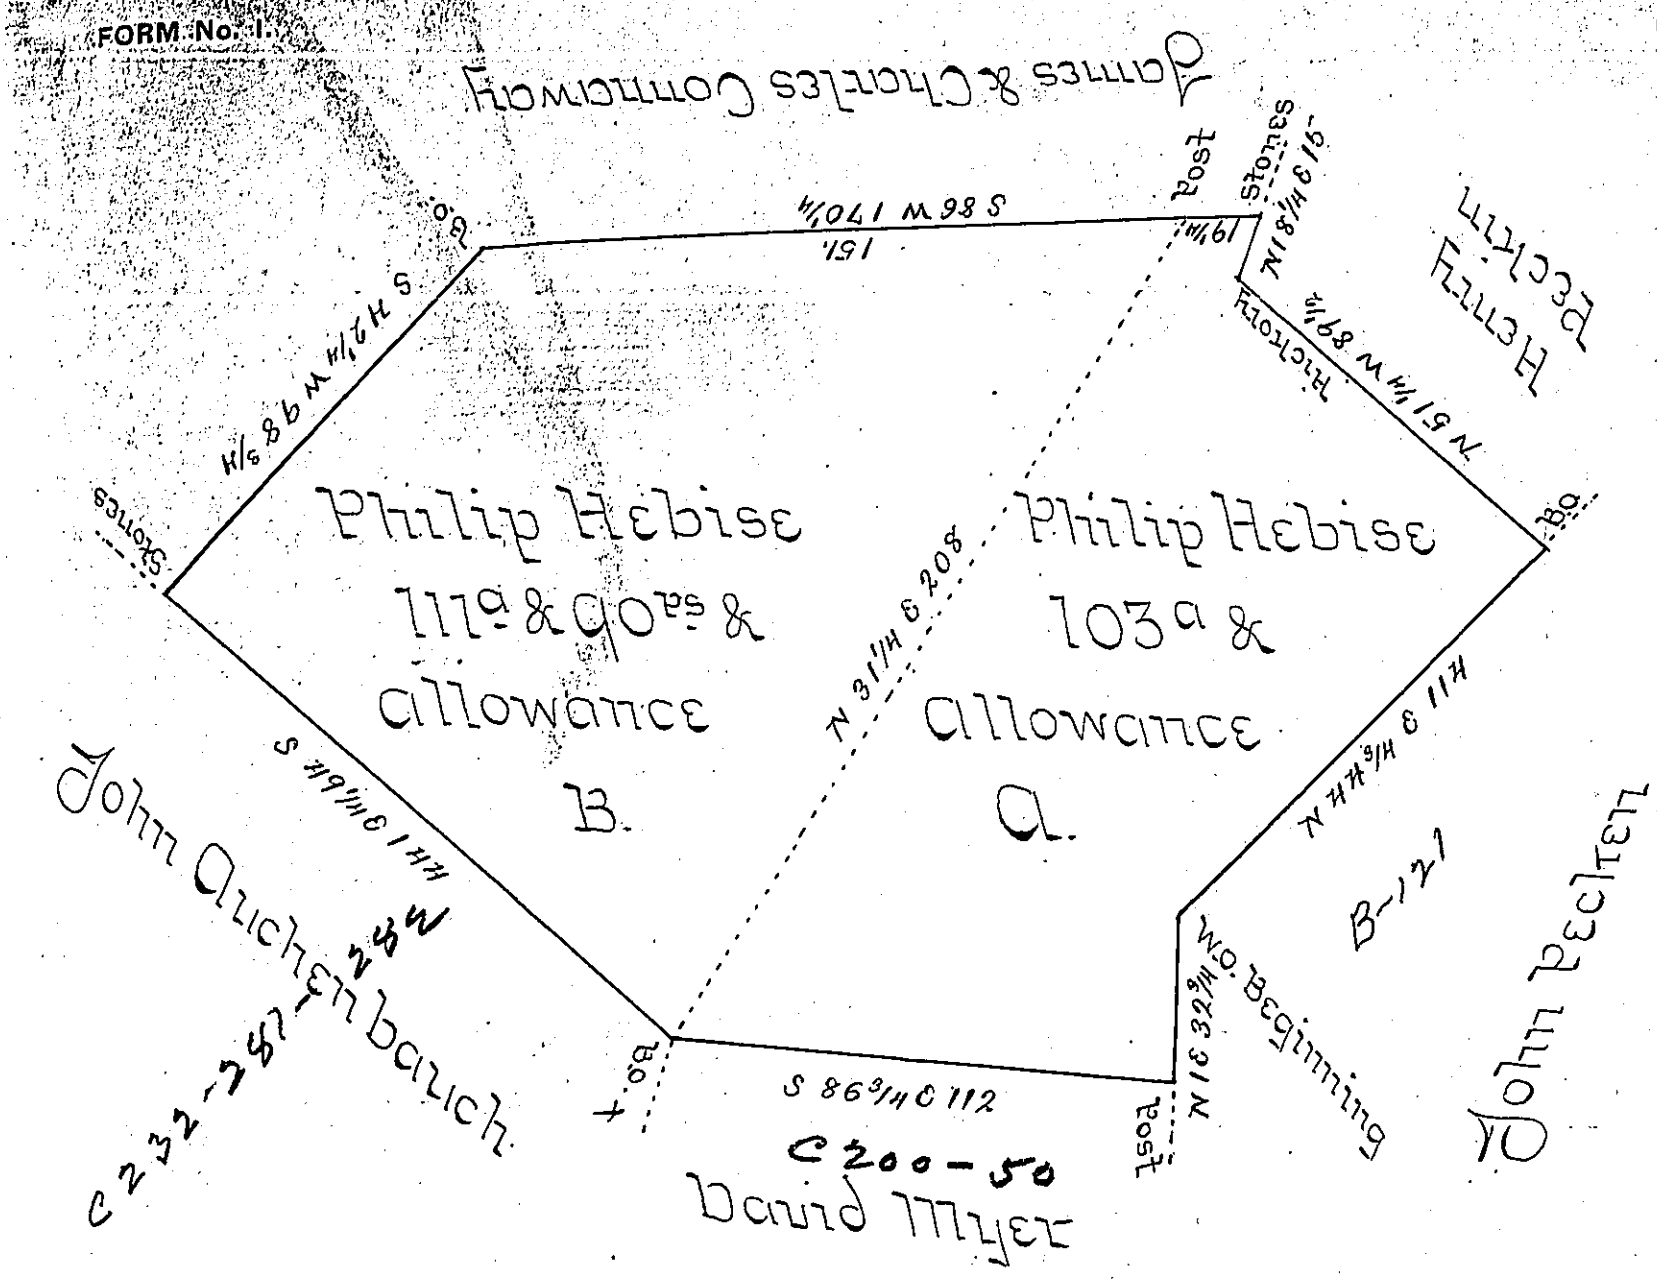

A Draught of Two Tracts of land Situate in Reading Township in the County of York Surveyed the 16th day of March 1789 To Philip Hebise The Piece Marked with the Letter A. In Pursuance of his Warrant Dated 27th day of May 1767 Containing one Hundred and Three Acres and allowance The Piece Marked with the letter B. In Pursuance of his Application Dated the 27th May 1767 and Numbered 3750 Containing one Hundred and Eleven Acres and Ninety Perches and the Allowance of Six Pct for Roads &c.

John Forsyth D. S.

To Daniel Broadhead Esqr Surveyor General. } Now Adams

IN TESTIMONY that the above is a copy of the original remaining on file in the Department of Internal Affairs of Pennsylvania, made conformably to an Act of Assembly approved the 16th day of February, 1833, I have hereunto set my Hand and caused the Seal of said Department to be affixed at Harrisburg, this sixteenth *day of* May *1905.*

Secretary of Internal Affairs.