FORM No. I.

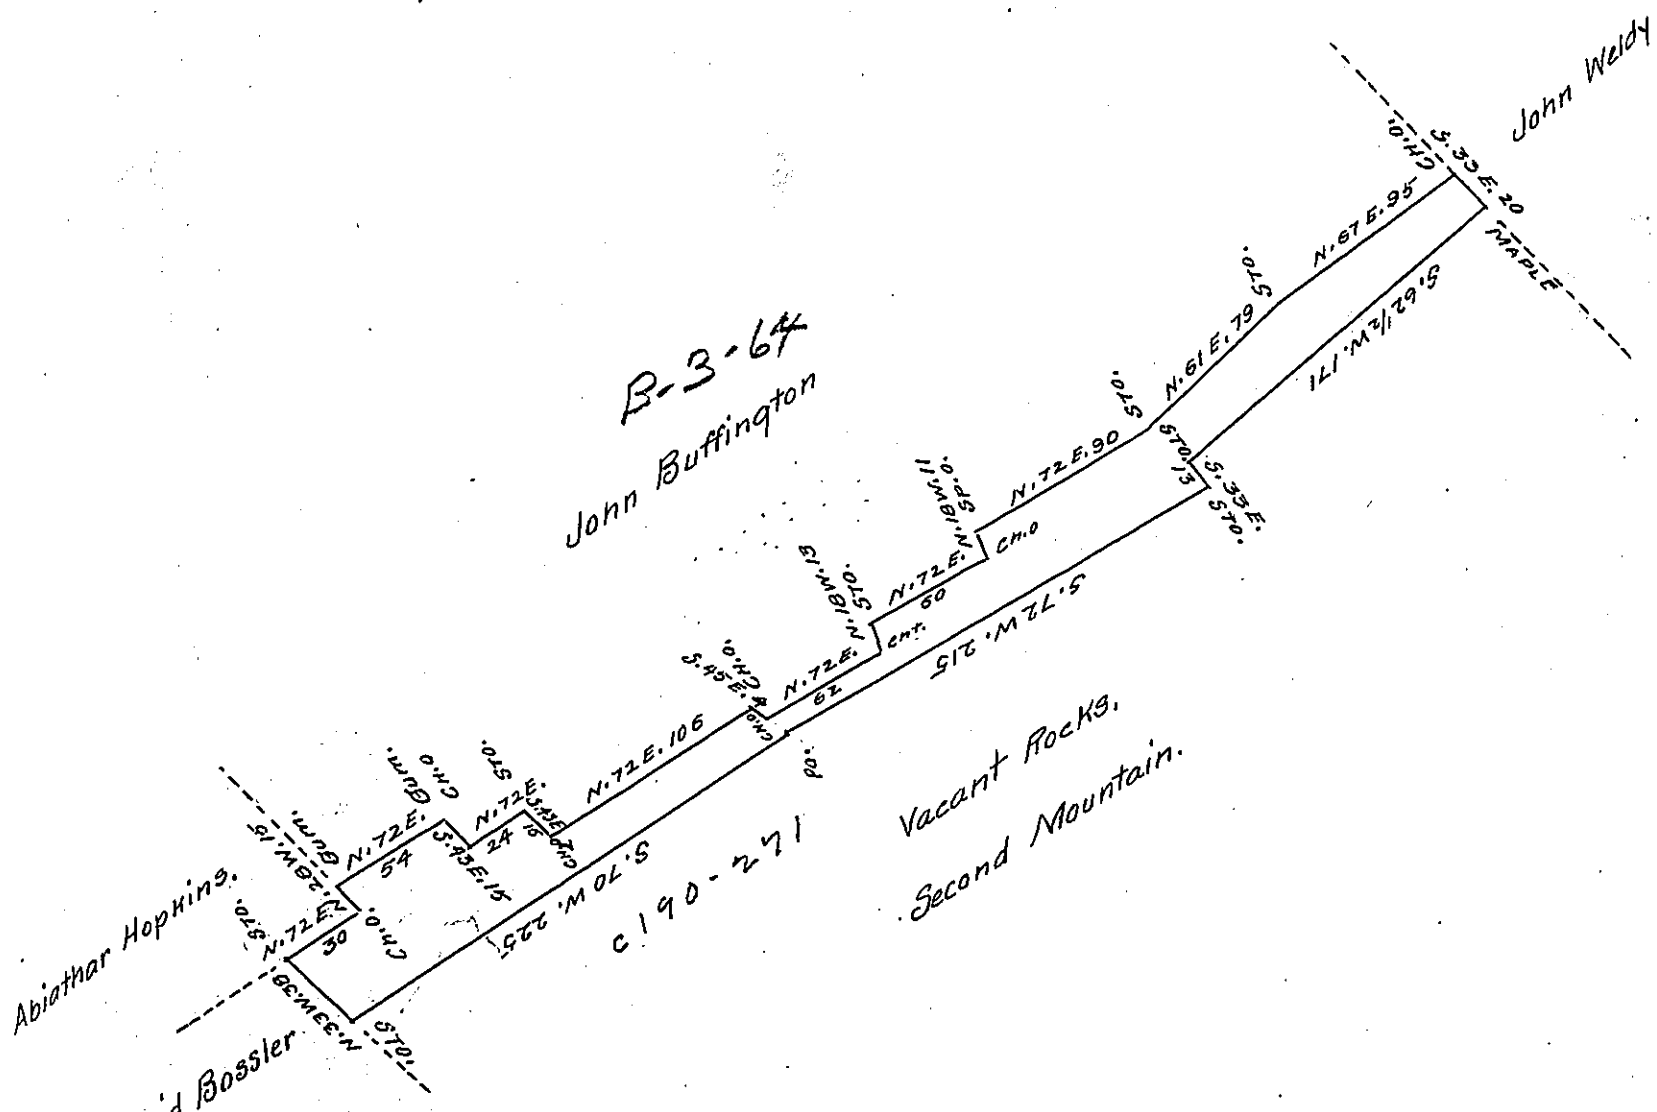

I Surveyed November 23, 1859 for Jacob M. Hughes the above Tract of unimproved land, situated in Rush Township, Dauphin County, containing One Hundred acres and allowance of six per cent, in pursuance of his Warrant dated November 16, 1859.

John W. Cowden

I approve of the above survey, January 4, 1860

Daniel Hoffman, C.S.

To John Rowe Esq.

Surveyor General,

Pennsylvania.

IN TESTIMONY that the above is a copy of the original remaining on file in the Department of Internal Affairs of Pennsylvania, made conformably to an Act of Assembly approved the 16th day of February, 1833, I have hereunto set my Hand and caused the Seal of said Department to be affixed at Harrisburg, this twenty-seventh day of June 1905.

Secretary of ~~Internal Affairs~~.