FORM No. I.

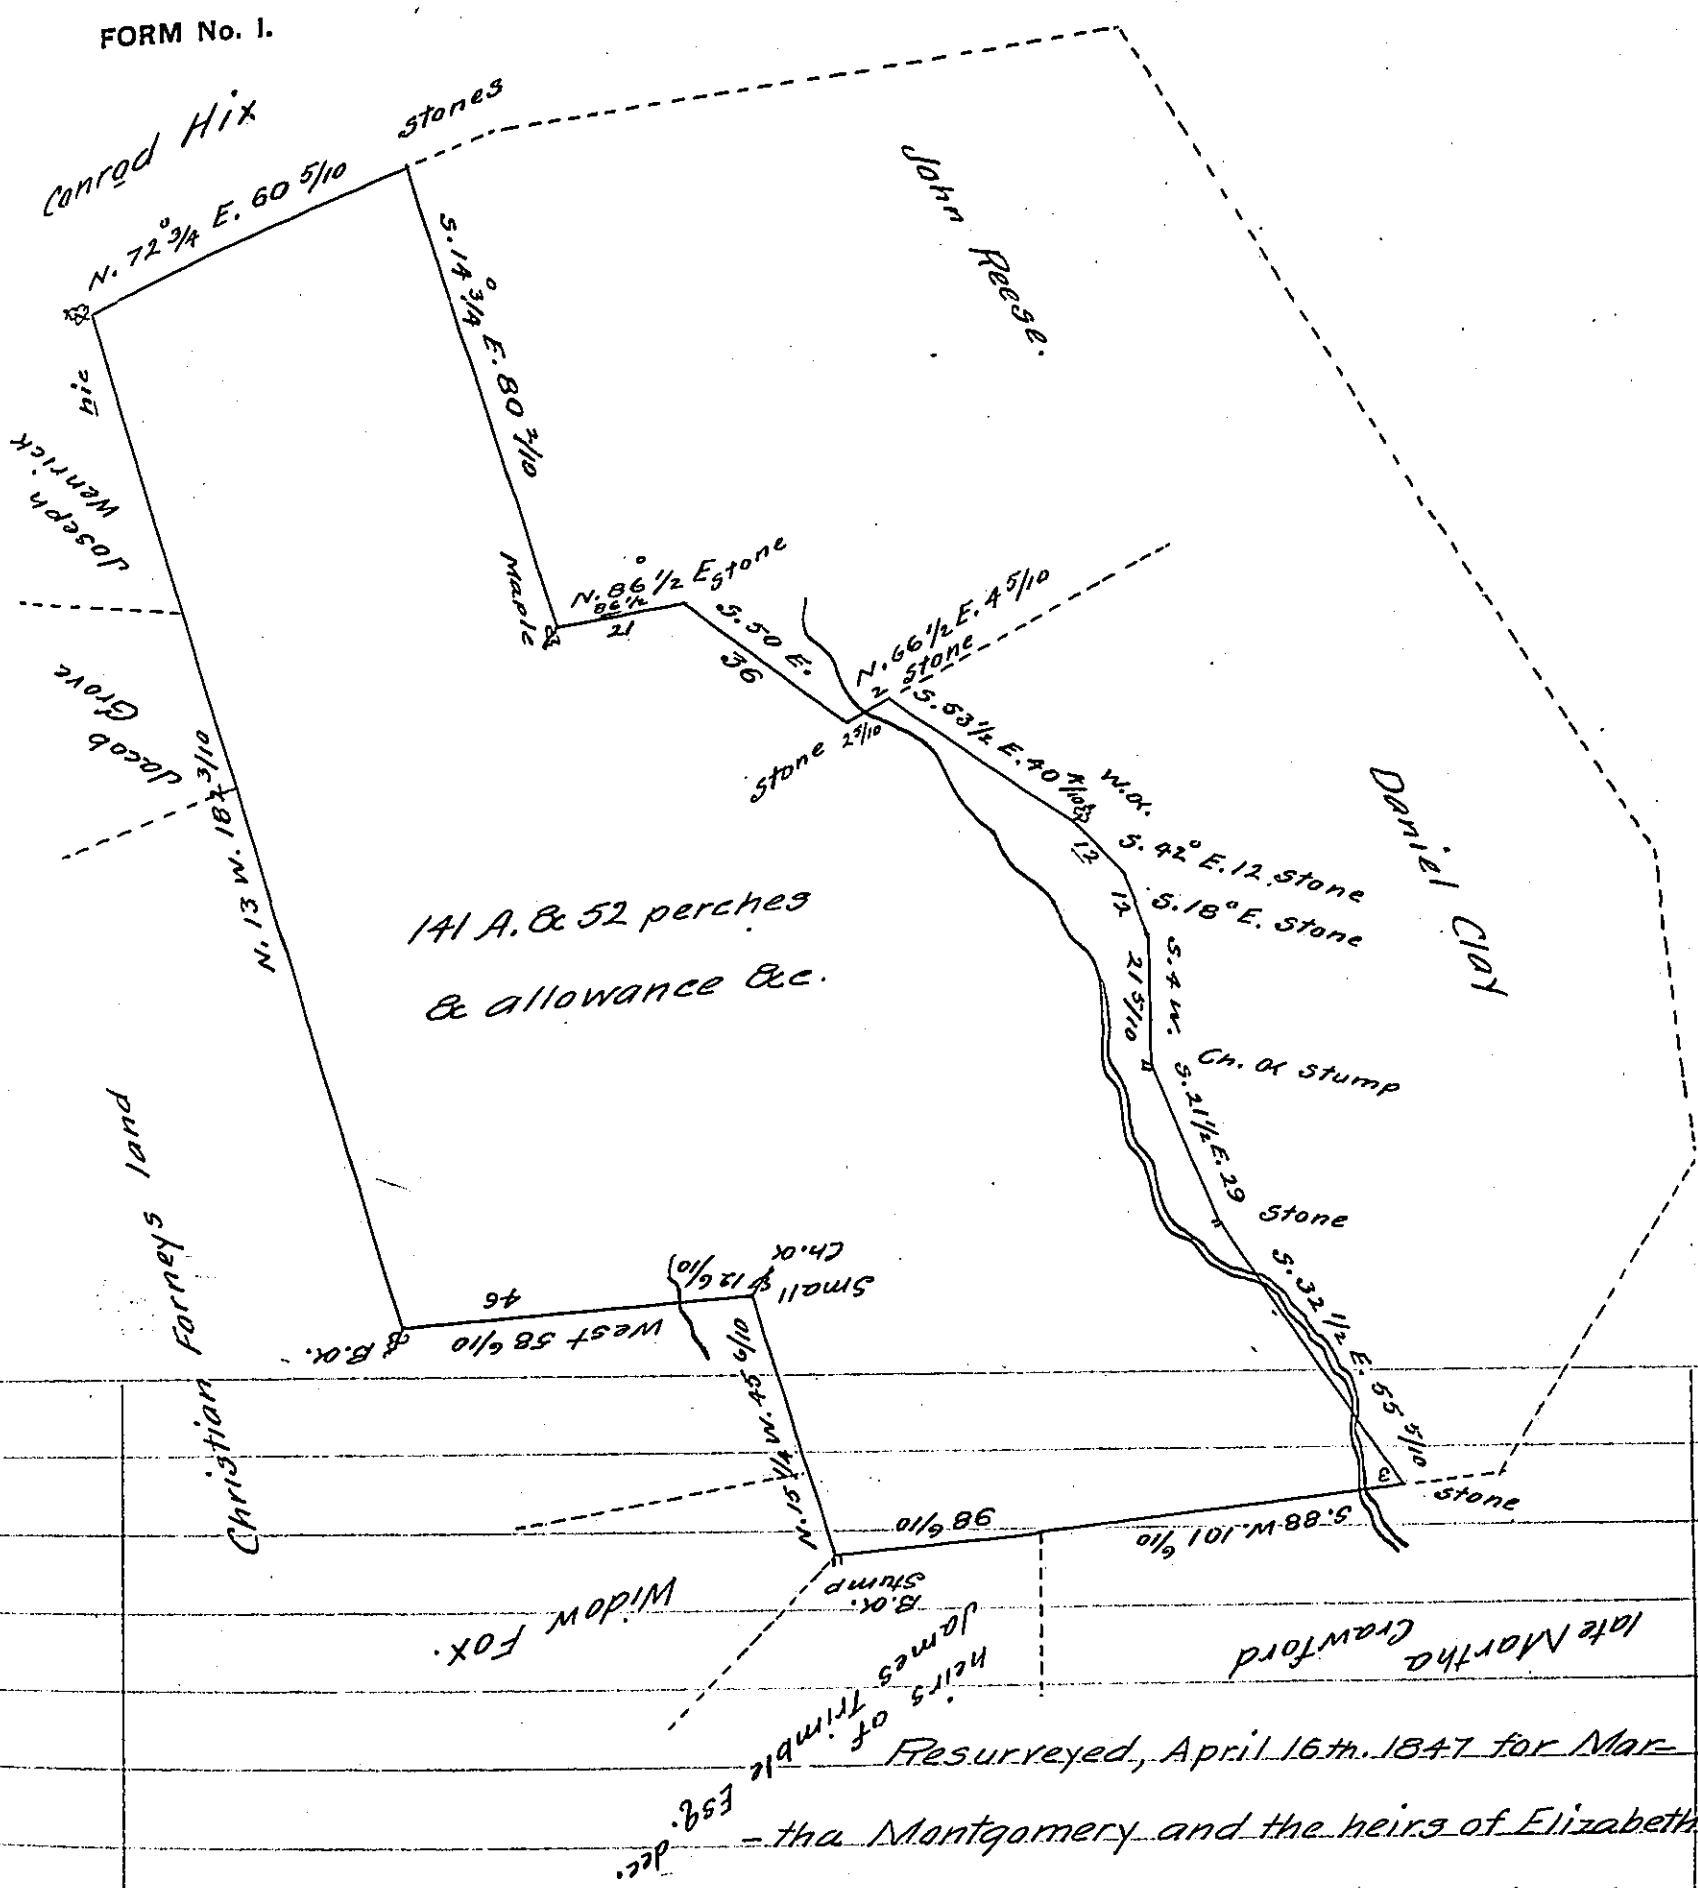

Resurveyed, April 16th. 1847 for Martha Montgomery and the heirs of Elizabeth Montgomery dec. in right of a warrant granted by the Proprietaries of Pennsylvania unto John Henry dated the 19th day of March 1734 containing one hundred and forty one acres & fifty two perches and allowance of six per cent, for roads &c. in Wt Hanover township D. Coty

To John Laporte Esqr. Surveyor General.

Joseph Gray, D.S.

IN TESTIMONY that the above is a copy of the original remaining on file in the Department of Internal Affairs of Pennsylvania, made conformably to an Act of Assembly approved the 16th day of February, 1833, I have hereunto set my Hand and caused the Seal of said Department to be affixed at Harrisburg, this thirtieth *day of* June *1905*

Isaac B. Brown

Secretary of Internal Affairs.