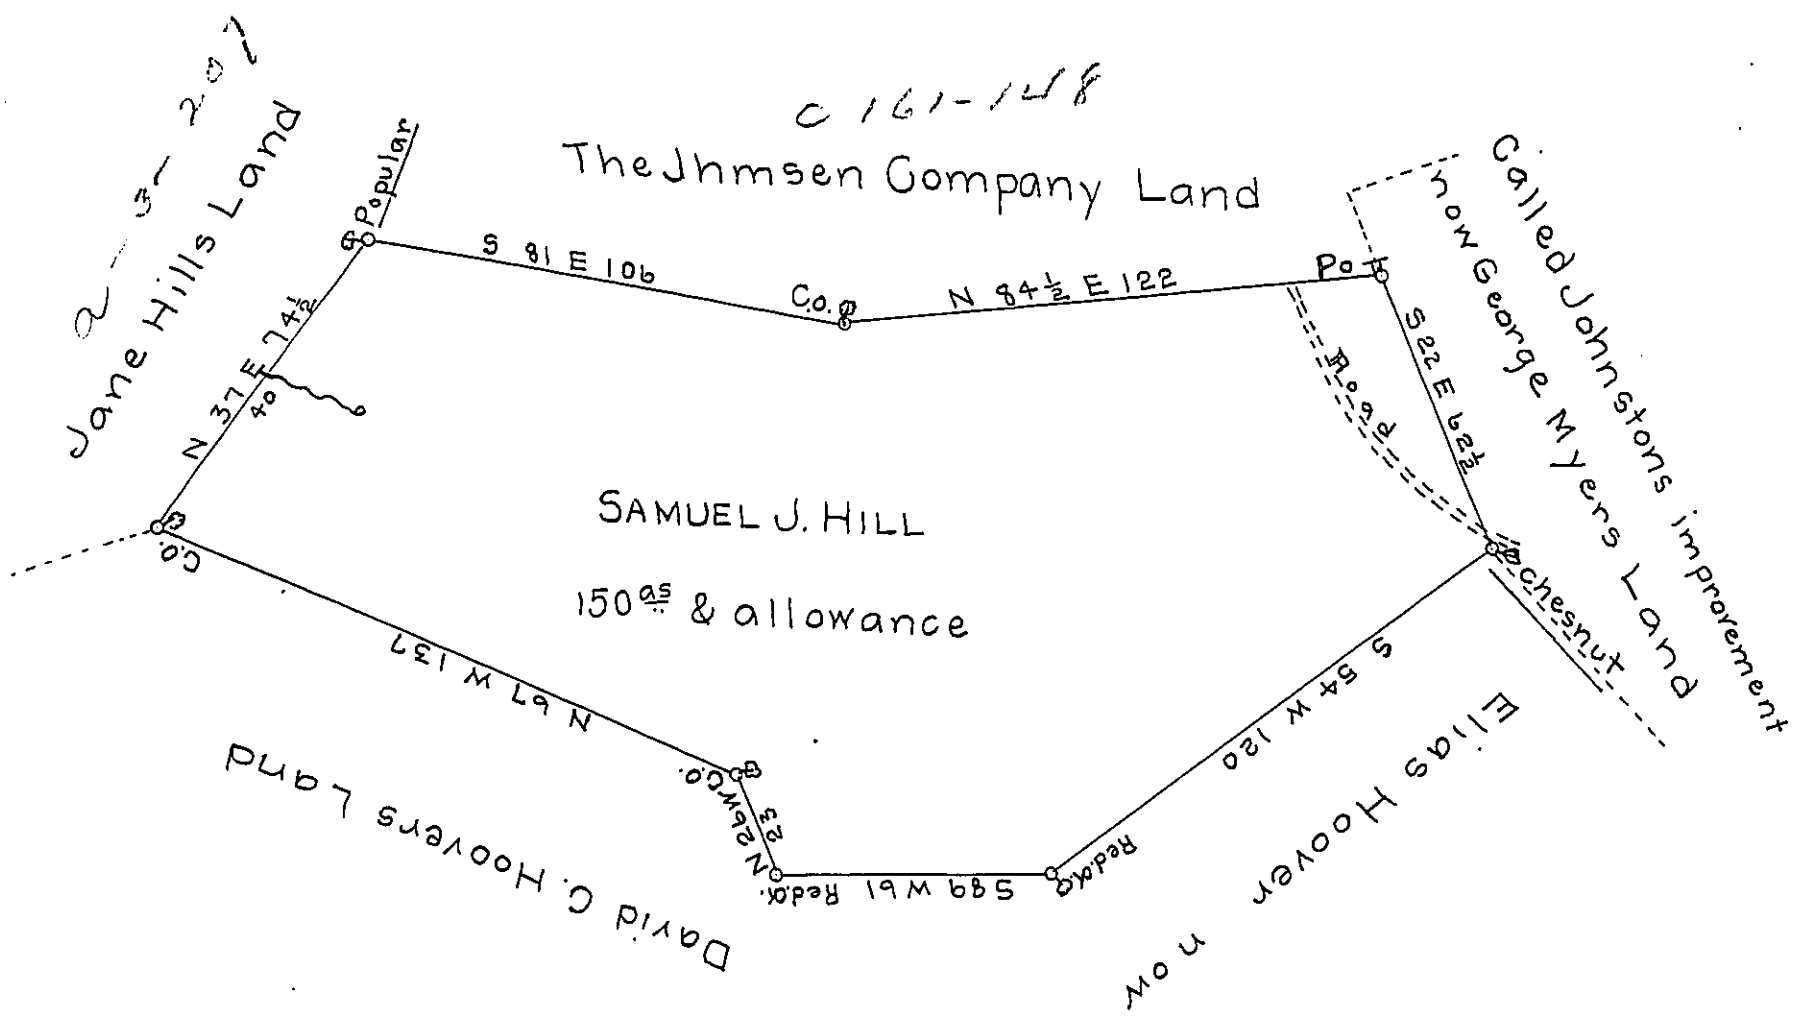

December 10th 1863.

Surveyed the above described Tract of Land in Pursuance of a warrant granted to Samuel J. Hill bearing date 17th day of May 1862. Situate on the Larel Hill in Saint Clair Township Westmoreland County Pennᵃ Containing one hundred and fifty acres and the usual allowance of six per cent

To James P. Barr Esquire
Surveyor Genl of Pennsylvania

George Mechling Esq.
for A.M. Altman C.S.

IN TESTIMONY that the above is a copy of the original remaining on file in the Department of Internal Affairs of Pennsylvania, made conformably to an Act of Assembly approved the 16th day of February, 1833, I have hereunto set my Hand and caused the Seal of said Department to be affixed at Harrisburg, this first *day of* July *1905*

Secretary of Internal Affairs.