FORM No. I.

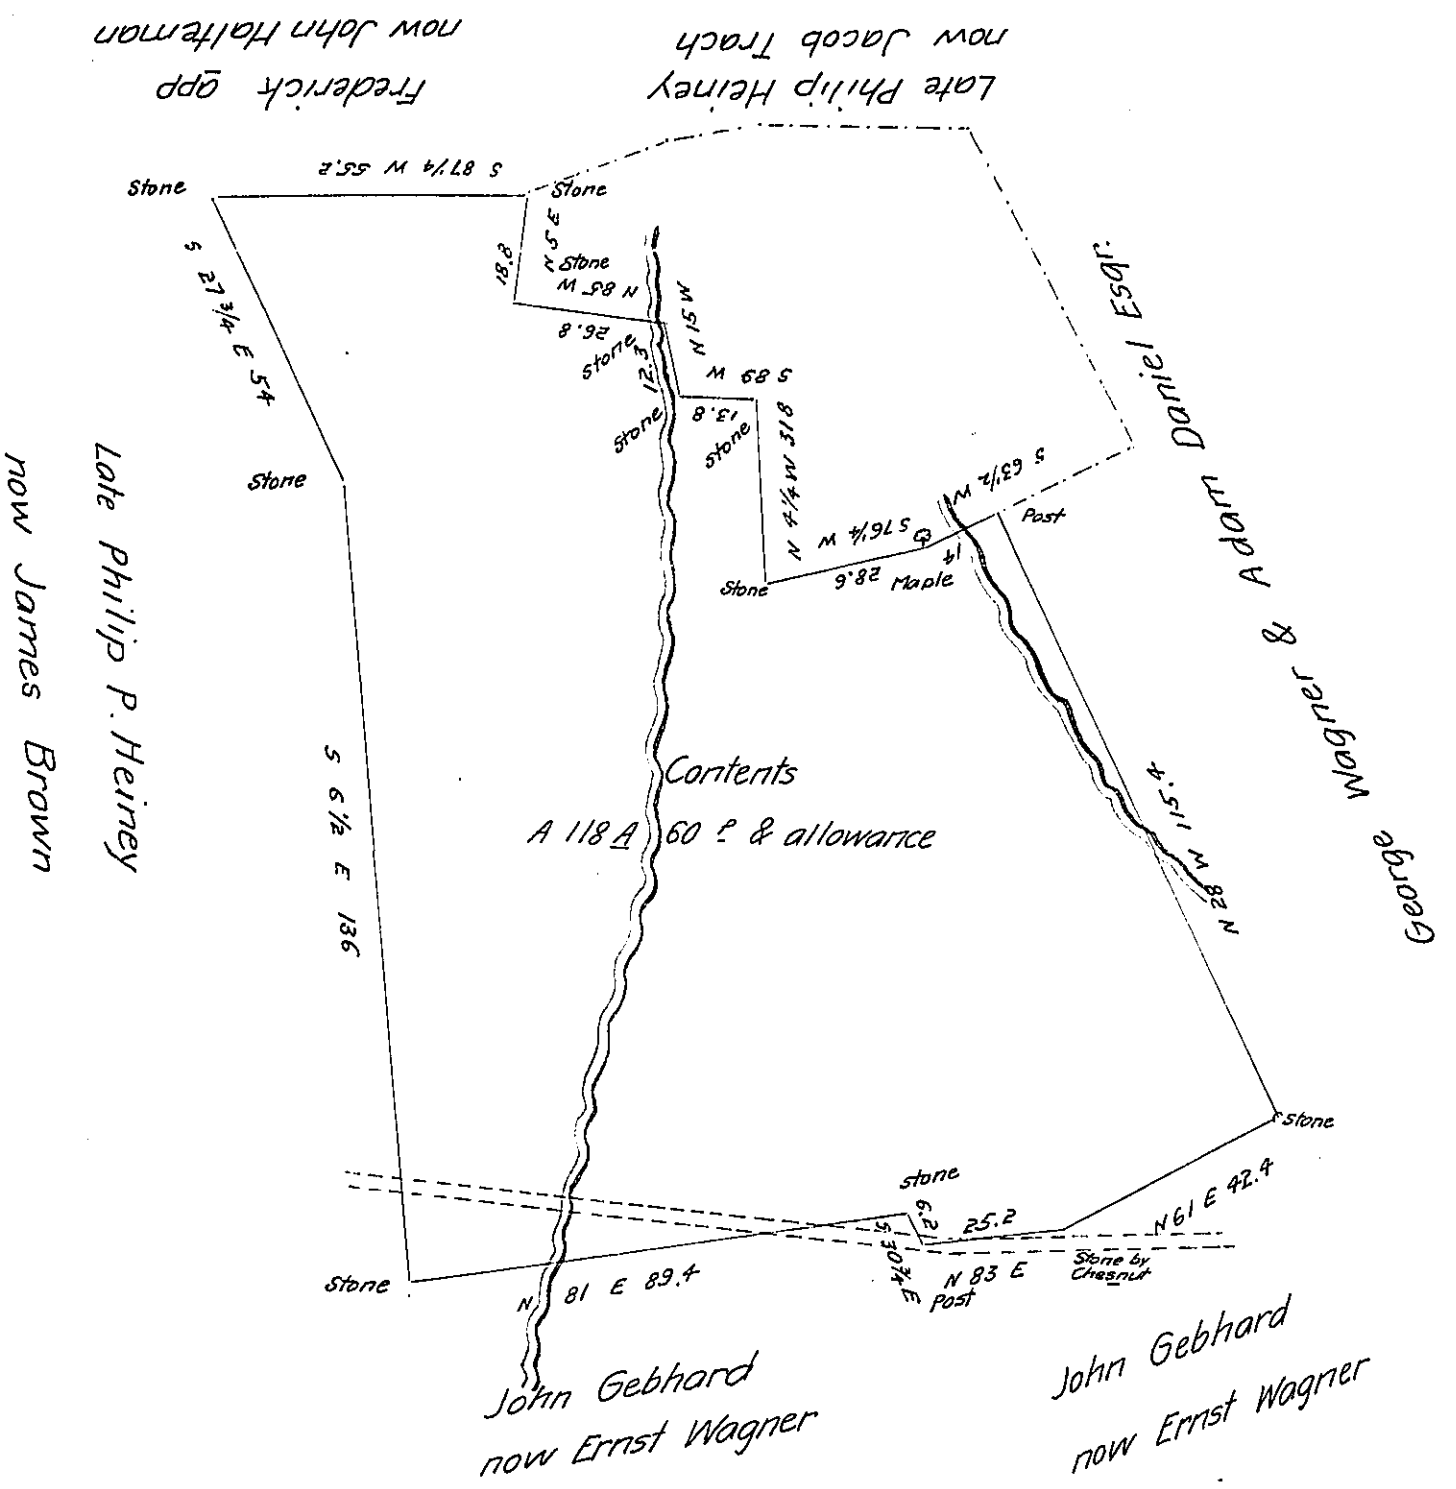

By Virtue of a Warrant granted to Michael Heiney dated the 13th day December A.D. 1785 Surveyed the 12- December A.D. 1837 unto Ernst Wagner the above described tract of land Situate in Moor- township in the County of Northampton Containing one hundred and eighteen acres & Sixty perches and the usual allowance of six per cent for roads &c. It being improved land

J. H. Keller D.S.

To John Taylor Esquire

Surveyor General.

IN TESTIMONY that the above is a copy of the original remaining on file in the Department of Internal Affairs of Pennsylvania, made conformably to an Act of Assembly approved the 16th day of February, 1833, I have hereunto set my Hand and caused the Seal of said Department to be affixed at Harrisburg, this third day of May 1905

Secretary of Internal Affairs.