FORM No. I.

178

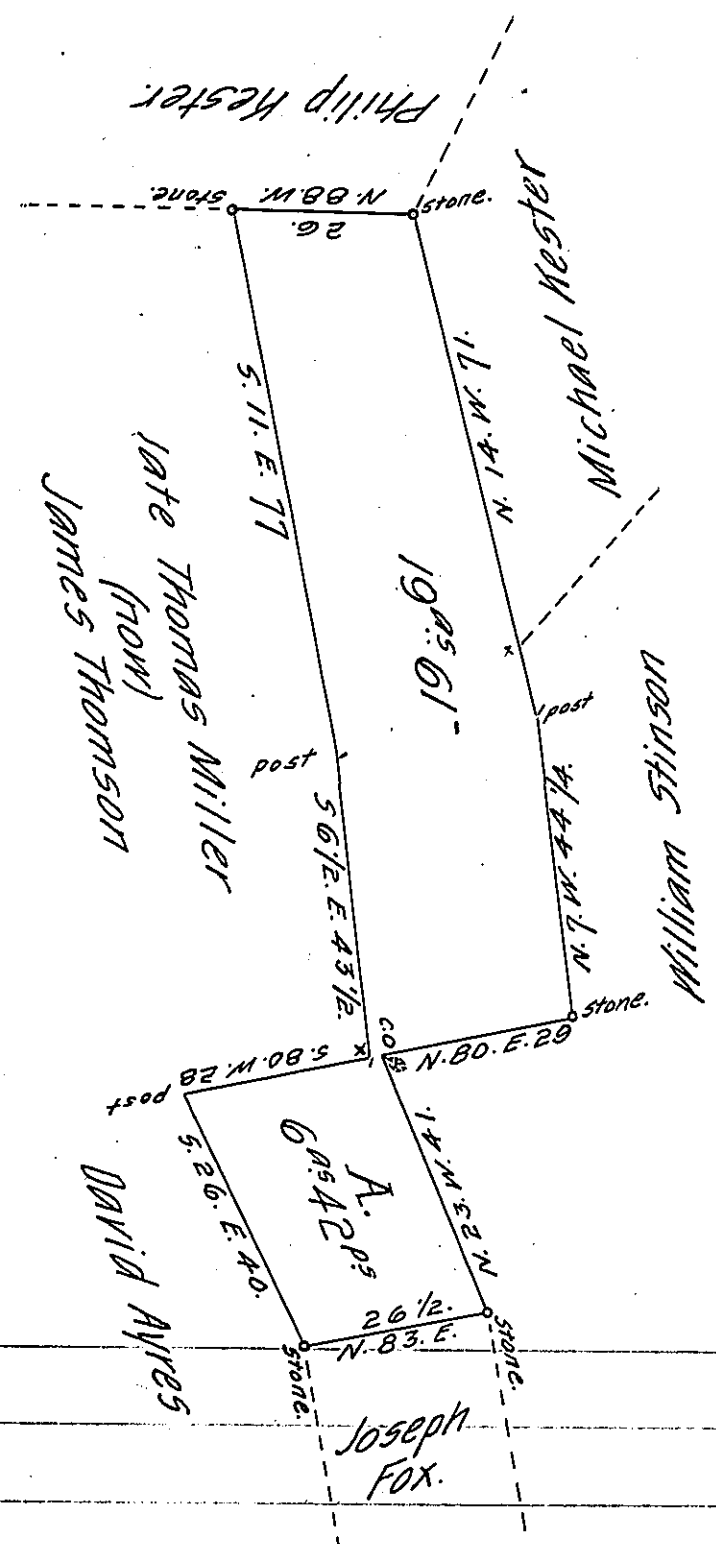

By Virtue of a Warrant dated the 3d day of January 1825, Surveyed the 31st day of March 1825, to David Kenedy the above described tract of land situate in Lower Mount bethel Township, in the County of Northampton, Containing Twenty five acres and One hundred and three perches and the allowance of Six p. Cent &c.a

To Gabriel Heister, Esq.r
Surveyor General.

} Sam.l Rees, D.S.

N.B. That part of the above tract marked: A. 6.as 42.ps is claimed by David Ayres, it is nearly all clear-land, and has been tilled, but no person has ever resided on it, and how long it has been improved I could not asscertain, Ayres produced no Warrant to me for it.

IN TESTIMONY that the above is a copy of the original remaining on file in the Department of Internal Affairs of Pennsylvania, made conformably to an Act of Assembly approved the 16th day of February, 1833, I have hereunto set my Hand and caused the Seal of said Department to be affixed at Harrisburg, this second day of August 1905.

Isaac B. Brown

Secretary of Internal Affairs.