FORM No. I.

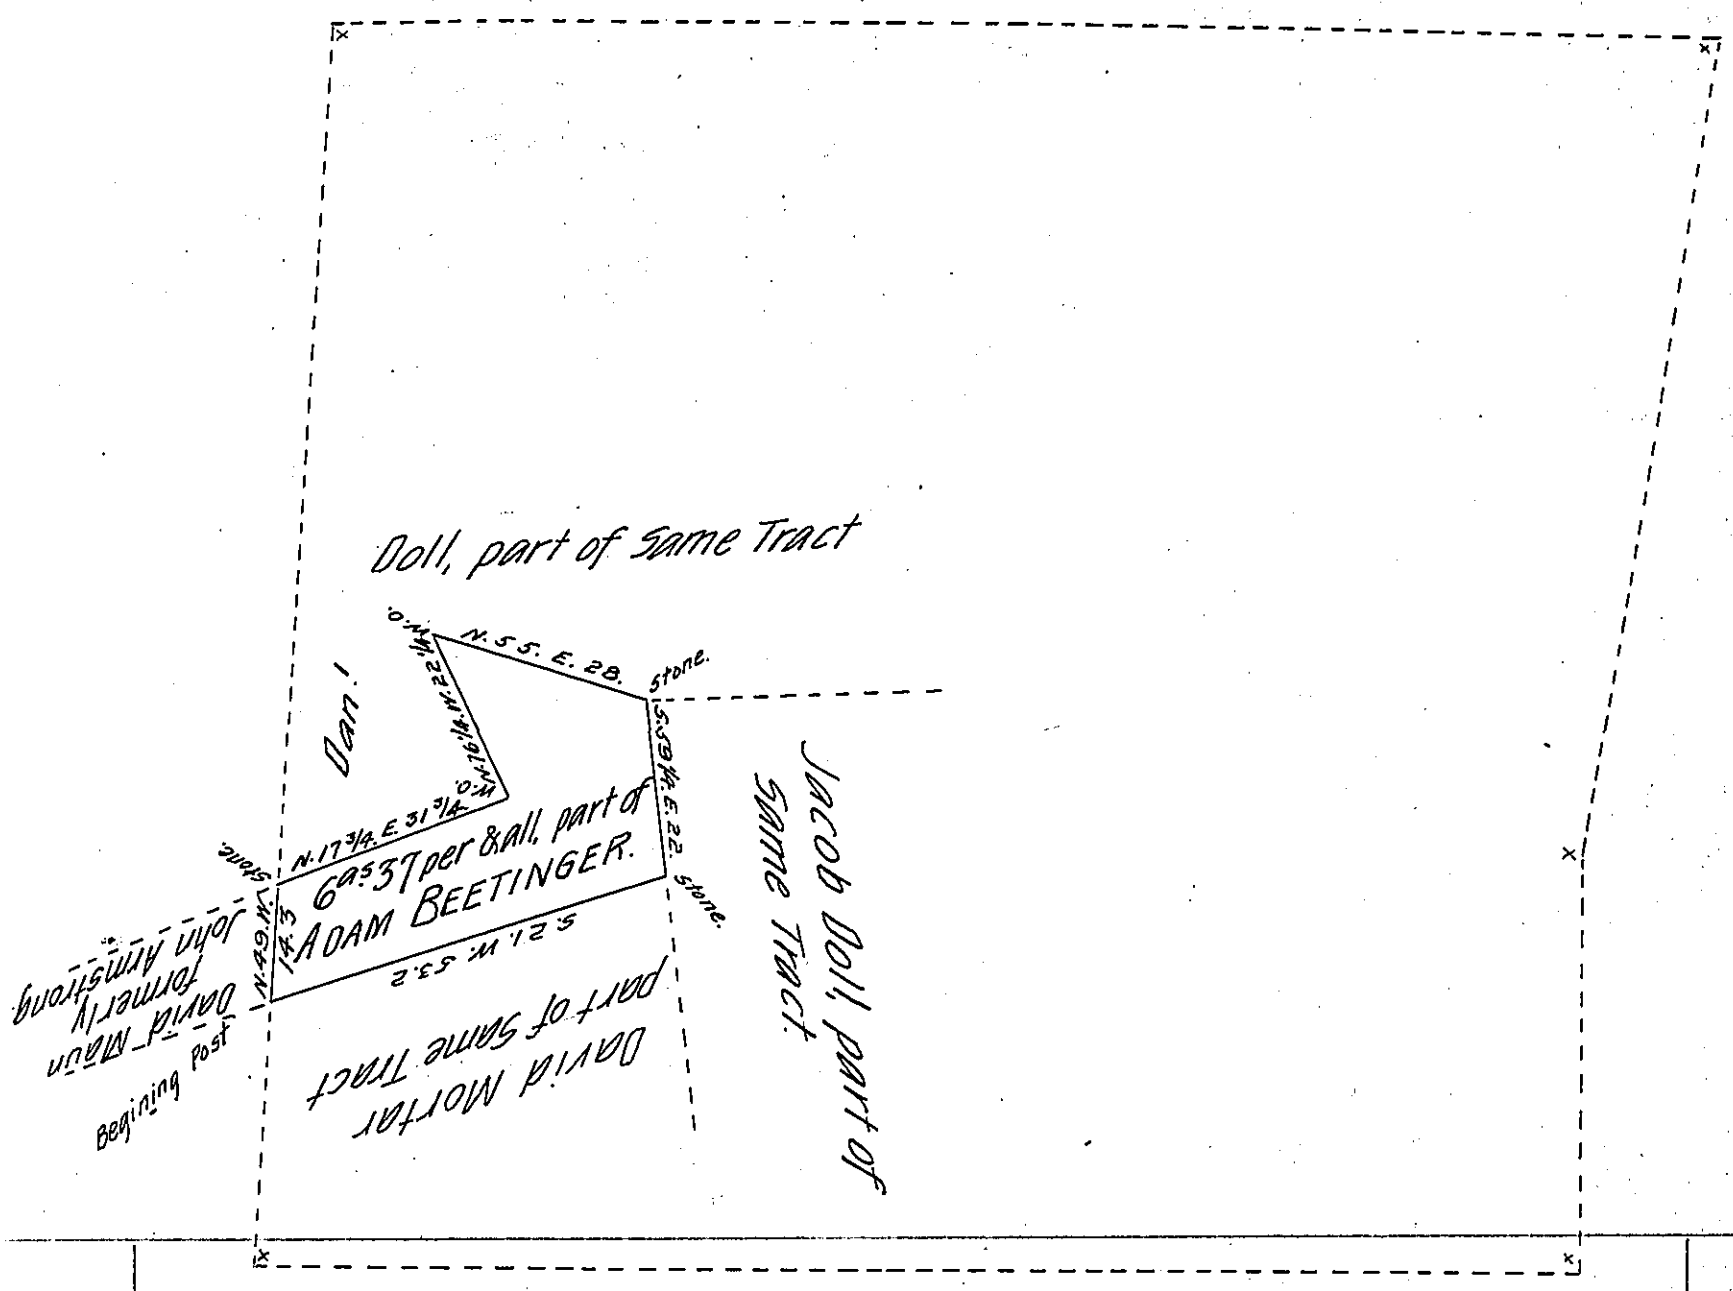

A Draft of part of a Tract of Land Situate in Washington Township, Franklin County (formerly Antrim Township, Cumberland County) Containing Six acres Thirty Seven perches & allowance of Six per cent for Roads &c Being part of a larger tract of 130 As & all Which Was Surveyed In pursuance of an order of Survey Granted - Adam Beetinger Dated the 9th of October 1766 No 1452.

Surveyed and laid off the above part for David Maun the 8th of September 1827.

William Hamilton, D.S.

To Gab! Hiester, Esqr. Surr. Gen!

IN TESTIMONY that the above is a copy of the original remaining on file in the Department of Internal Affairs of Pennsylvania, made conformably to an Act of Assembly approved the 16th day of February, 1833, I have hereunto set my Hand and caused the Seal of said Department to be affixed at Harrisburg, this seventh day of August 1905.

Isaac B Brown

Secretary of Internal Affairs.