FORM No. I.

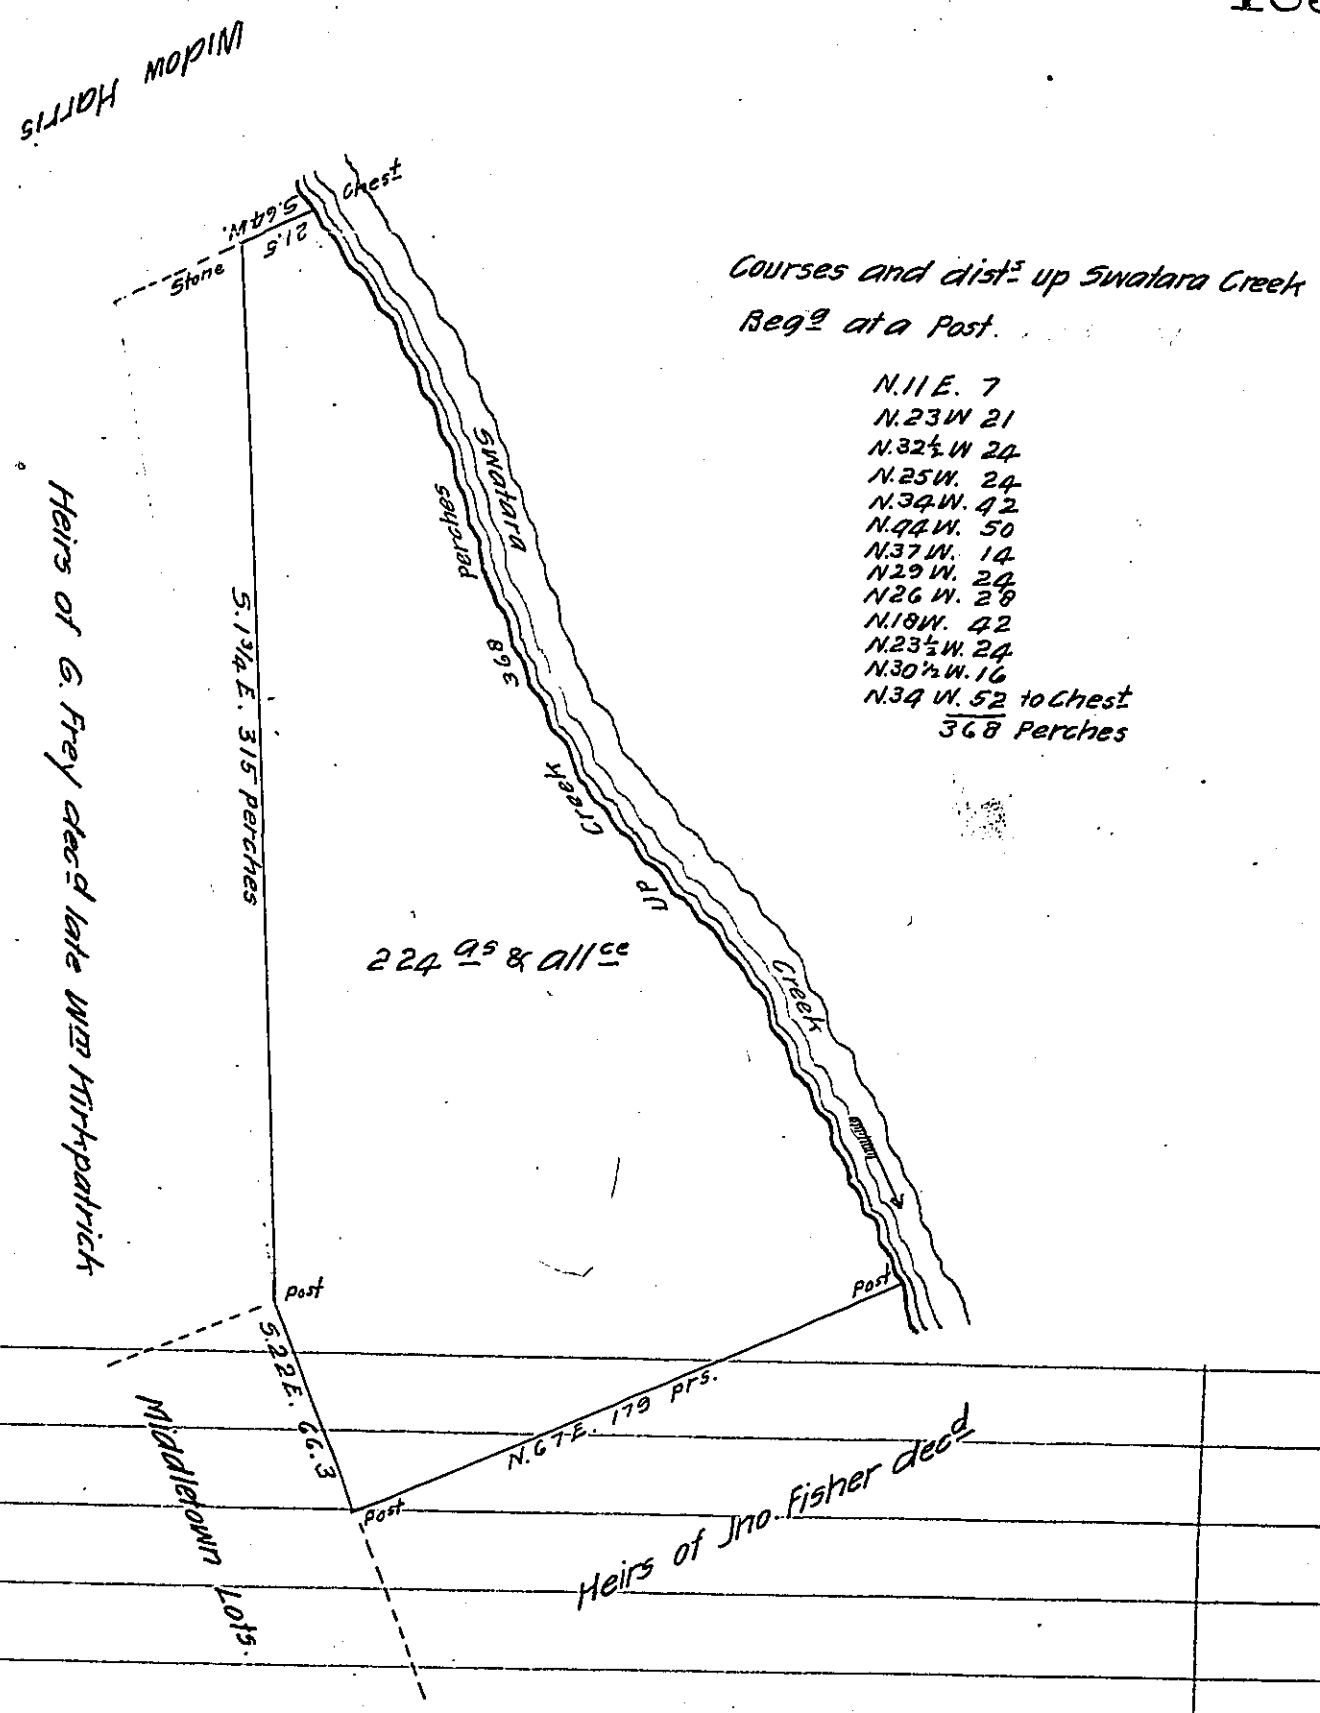

Courses and distc up Swatara Creek
Begg at a Post.

N.11 E. 7
N.23 W 21
N.32½ W 24
N.25 W. 24
N.34 W. 42
N.44 W. 50
N.37 W. 14
N.29 W. 24
N.26 W. 28
N.18 W. 42
N.23½ W. 24
N.30½ W. 16
N.34 W. 52 to Chest
368 Perches

Surveyed the 5th day of August 1816 the above described Tract of Land Situate in Swatara Township Dauphin County Containing Two hundred & twenty four Acres & allowance of Six per Cent agreeably to the field notes of William Galbraith late deputy surveyor, and the established Boundaries, on Warrant of Margaret Kirkpatrick dated the 10 September 1765

Thomas Smith D.S.

To Richard T Leech Esquire
Surveyor General Pa

IN TESTIMONY that the above is a copy of the original remaining on file in the Department of Internal Affairs of Pennsylvania, made conformably to an Act of Assembly approved the 16th day of February, 1833, I have hereunto set my Hand and caused the Seal of said Department to be affixed at Harrisburg, this seventeenth *day of* July *1905*

Secretary of Internal Affairs.