FORM No. I.

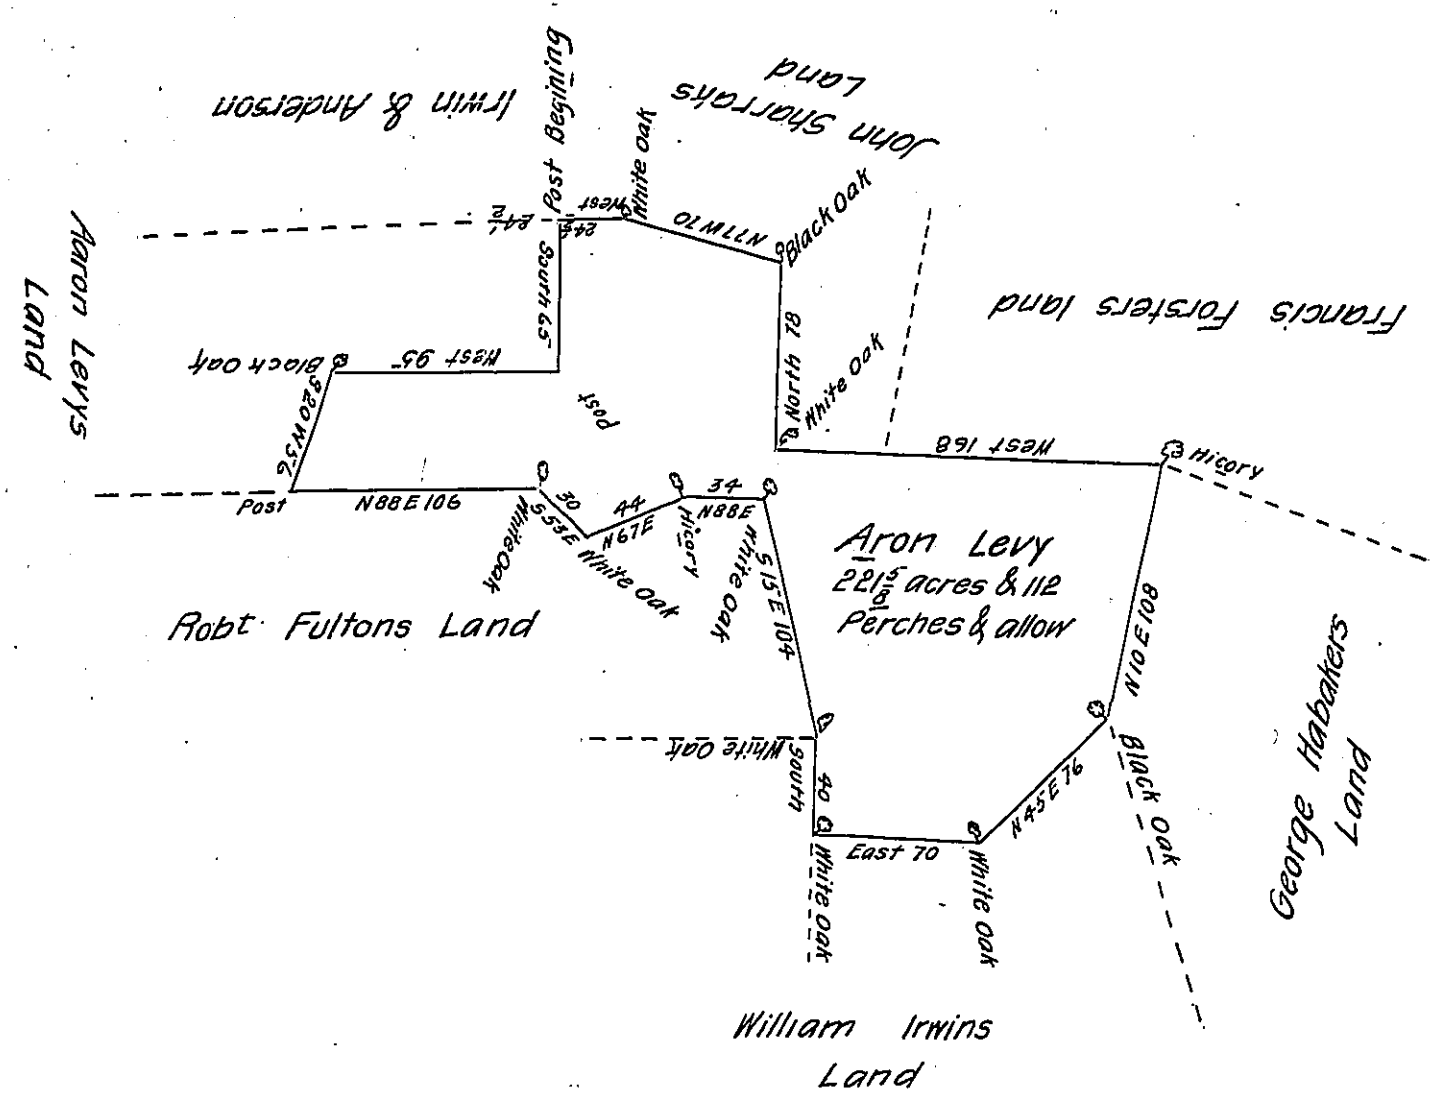

The Draught of a Tract of land Called ——— Situated in Buffaloe Township in the County of Northumberland. Containing two hundred and twenty one acres and one hundred and twelve Perches and the usual allowance of six P. Cent for Roads. Surveyed the 5th day of January Ann: D. 1785. in pursuance of a Warrant to Aron. Levy for one hundred acres bearing date at Philadelphia. the first day of July Anno. D 1784.

Pr Samt Maclay D.S.

To John Lukens Esqr S. G.
of the State of Pennsylvania.

IN TESTIMONY that the above is a copy of the original remaining on file in the Department of Internal Affairs of Pennsylvania, made conformably to an Act of Assembly approved the 16th day of February, 1833, I have hereunto set my Hand and caused the Seal of said Department to be affixed at Harrisburg, this twenty fourth *day of* July *1905.*

Secretary of Internal Affairs.