FORM No. I.

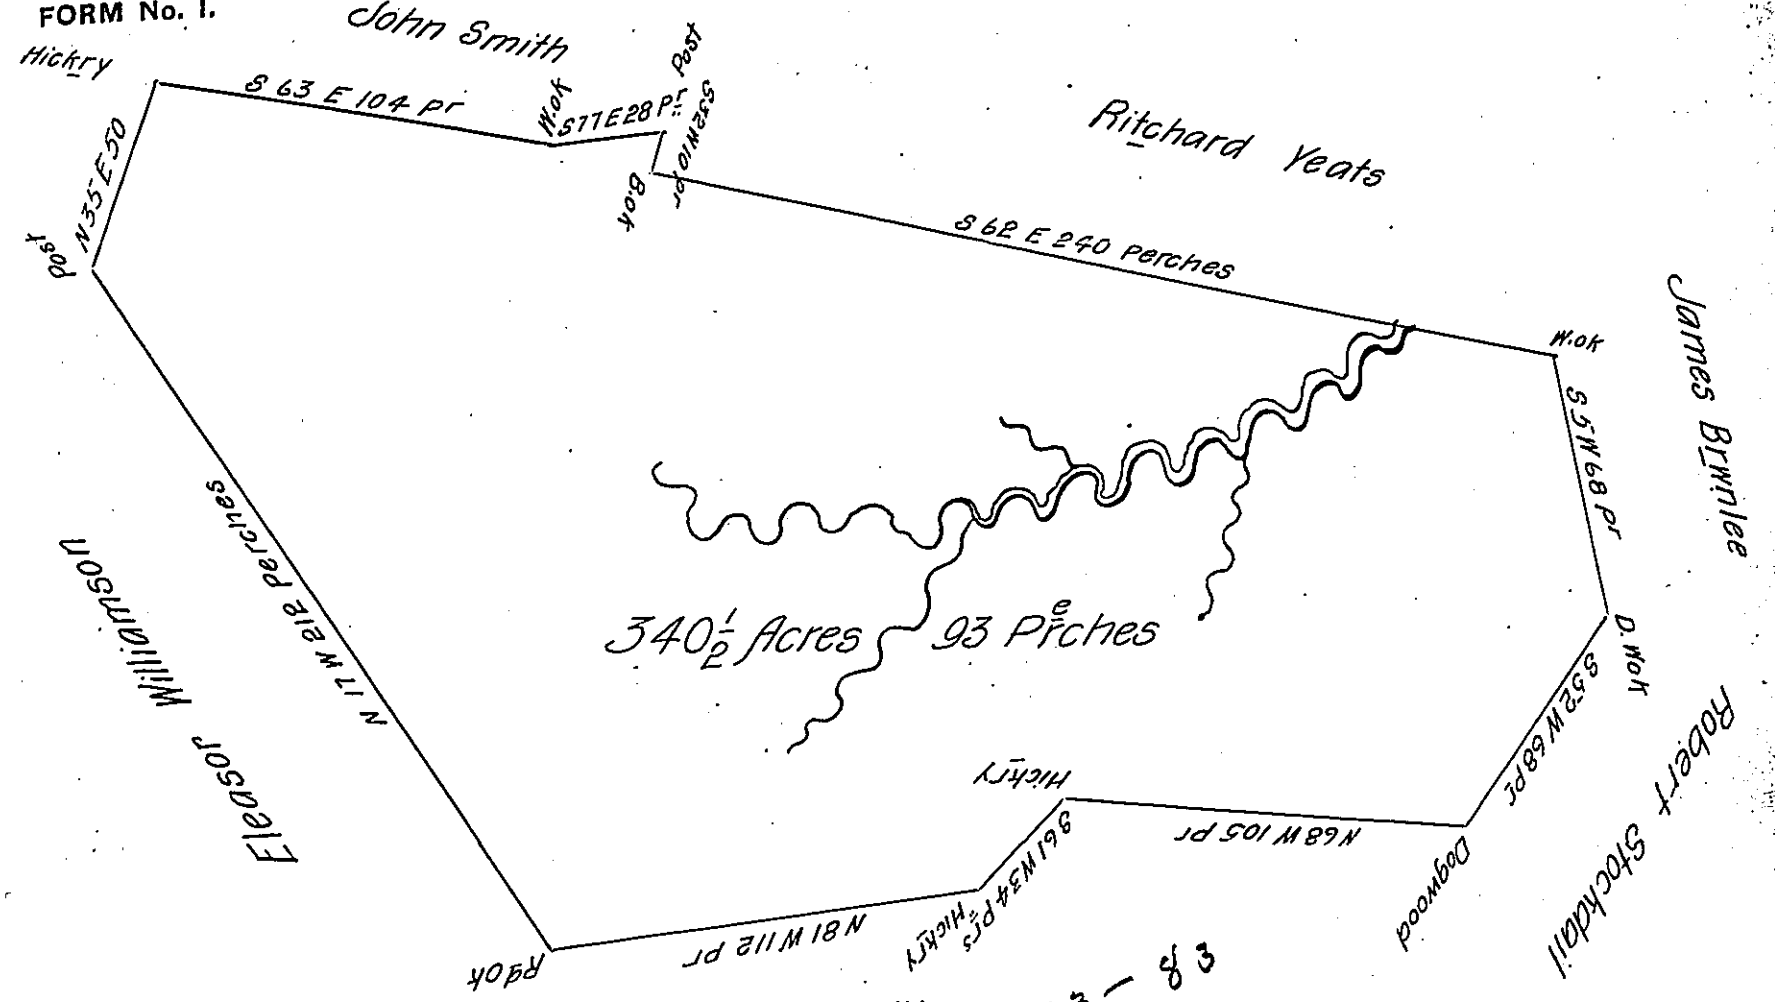

The above is a Draught of a tract of Land sittuate on the Waters of Shertes Creek Calld Care. Containing three hundred & fourty acres & ninety three perches. Surveyed Aprle 11th 1785. In pursuance of the hereto Annexd Certificat granted John Lemon

We the Commissioners for adjusting the Clames to Unpatented Land in the Counties of Monongahalea, Yohogania & Ohio. Do hereby Certify that John Lemon is Intitled to four hundred acres of land in the County of Ohio on the Waters of Shirtes Creek to Include his Settlement made in the year 1773.

Given under our hands at Coxes fort this 17th day of February 1780

Test. and in the fourth year of Commonwealth

Francis Peyton

James Chew Clk Coms

Phil Pendleton

Joseph Holmes

I hereby Certify that the above is a true Coppy from the Entry made with me the seventh day of March 1780. Entd 7th March 1780

Test Robt Woods S.O.C

John Lukens Esqr S.Gl

Jno Hoge D.S.

IN TESTIMONY that the above is a copy of the original remaining on file in the Department of Internal Affairs of Pennsylvania, made conformably to an Act of Assembly approved the 16th day of February, 1833, I have hereunto set my Hand and caused the Seal of said Department to be affixed at Harrisburg, this sixteenth day of August 1905.

Isaac D. Brown

Secretary of Internal Affairs.