FORM No. I.

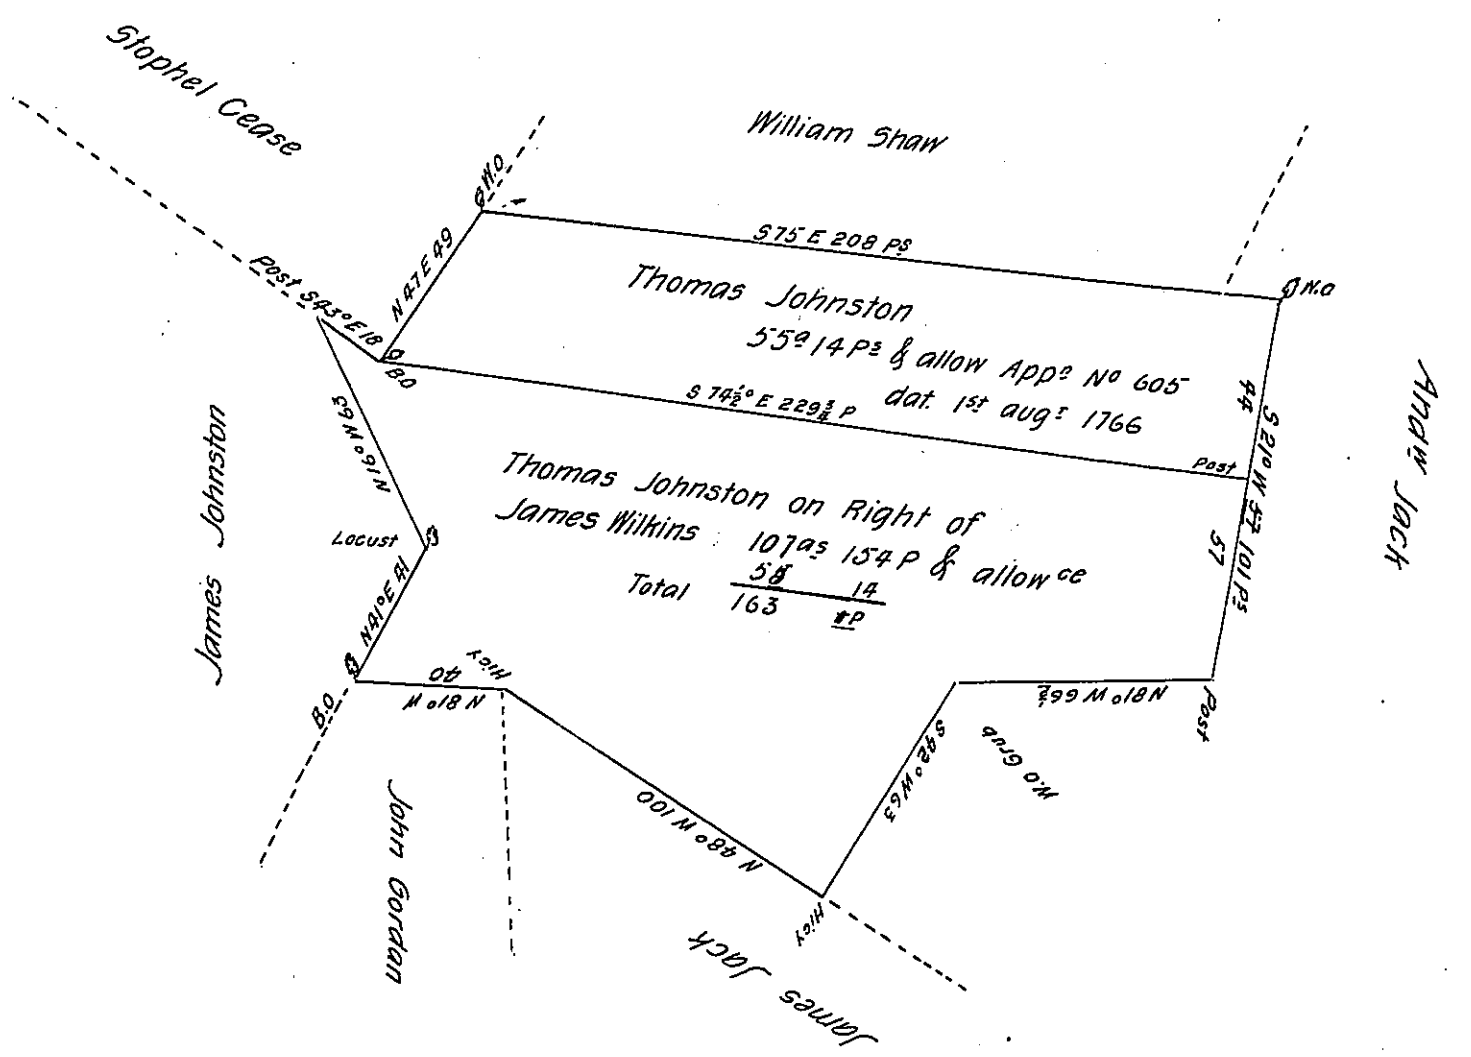

A Draught of a tract of land situate in Antrim Town[p] Cumberland County Containing One hundred and ser(obl.) acres and one hundred and fifty four perches and the usual allowance of six acres P. Cent for Roads Survey'd for Thomas Johnston on Right of James Wilkins the 10th day of December 1766. in pursuance of an Order of Survey dated the first day of August 1766 No 470.

John Armstrong D. S.

To John Lukens Esqr

Surveyor General.

IN TESTIMONY that the above is a copy of the original remaining on file in the Department of Internal Affairs of Pennsylvania, made conformably to an Act of Assembly approved the 16th day of February, 1833, I have hereunto set my Hand and caused the Seal of said Department to be affixed at Harrisburg, this eighth day of June 1905.

Secretary of Internal Affairs.