FORM No. I.

57

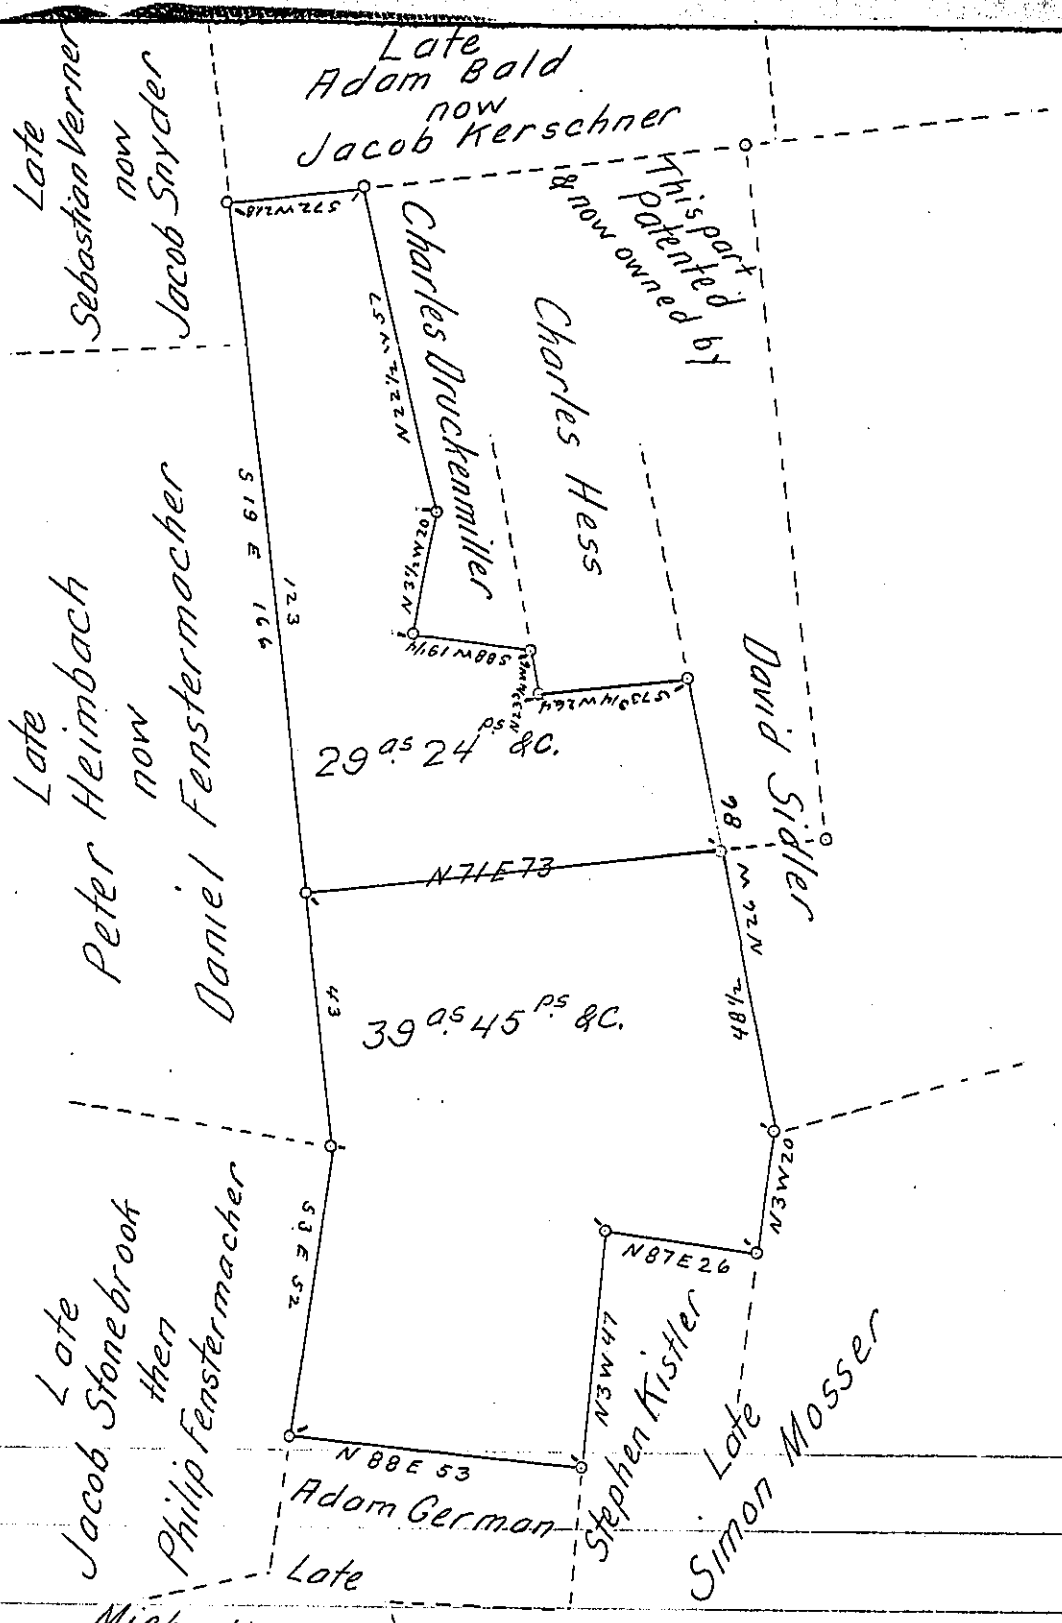

29 as 24 ps & allowance - part of 63 as 100 ps. &c. originally surveyed to Henry Oswald by Wt dated Jany 31st 1749.

39 as 45 ps & allowance originally surveyed to Jacob Montz by Application No. 2193 dated Dec. 10th 1766.

68 as 69 ps & allowance. surveyed for Stephen Kistler the 1st day of Feby. A.D. 1873. to be embraced in one patent.

To R. B. Beath Esq
Surveyor Gen.l

Geo. Blank C.S.

IN TESTIMONY that the above is a copy of the original remaining on file in the Department of Internal Affairs of Pennsylvania, made conformably to an Act of Assembly approved the 16th day of February, 1833, I have hereunto set my Hand and caused the Seal of said Department to be affixed at Harrisburg, this thirtieth *day of* August *1905.*

Isaac B. Brown

Secretary of Internal Affairs.