FORM No. I.

60

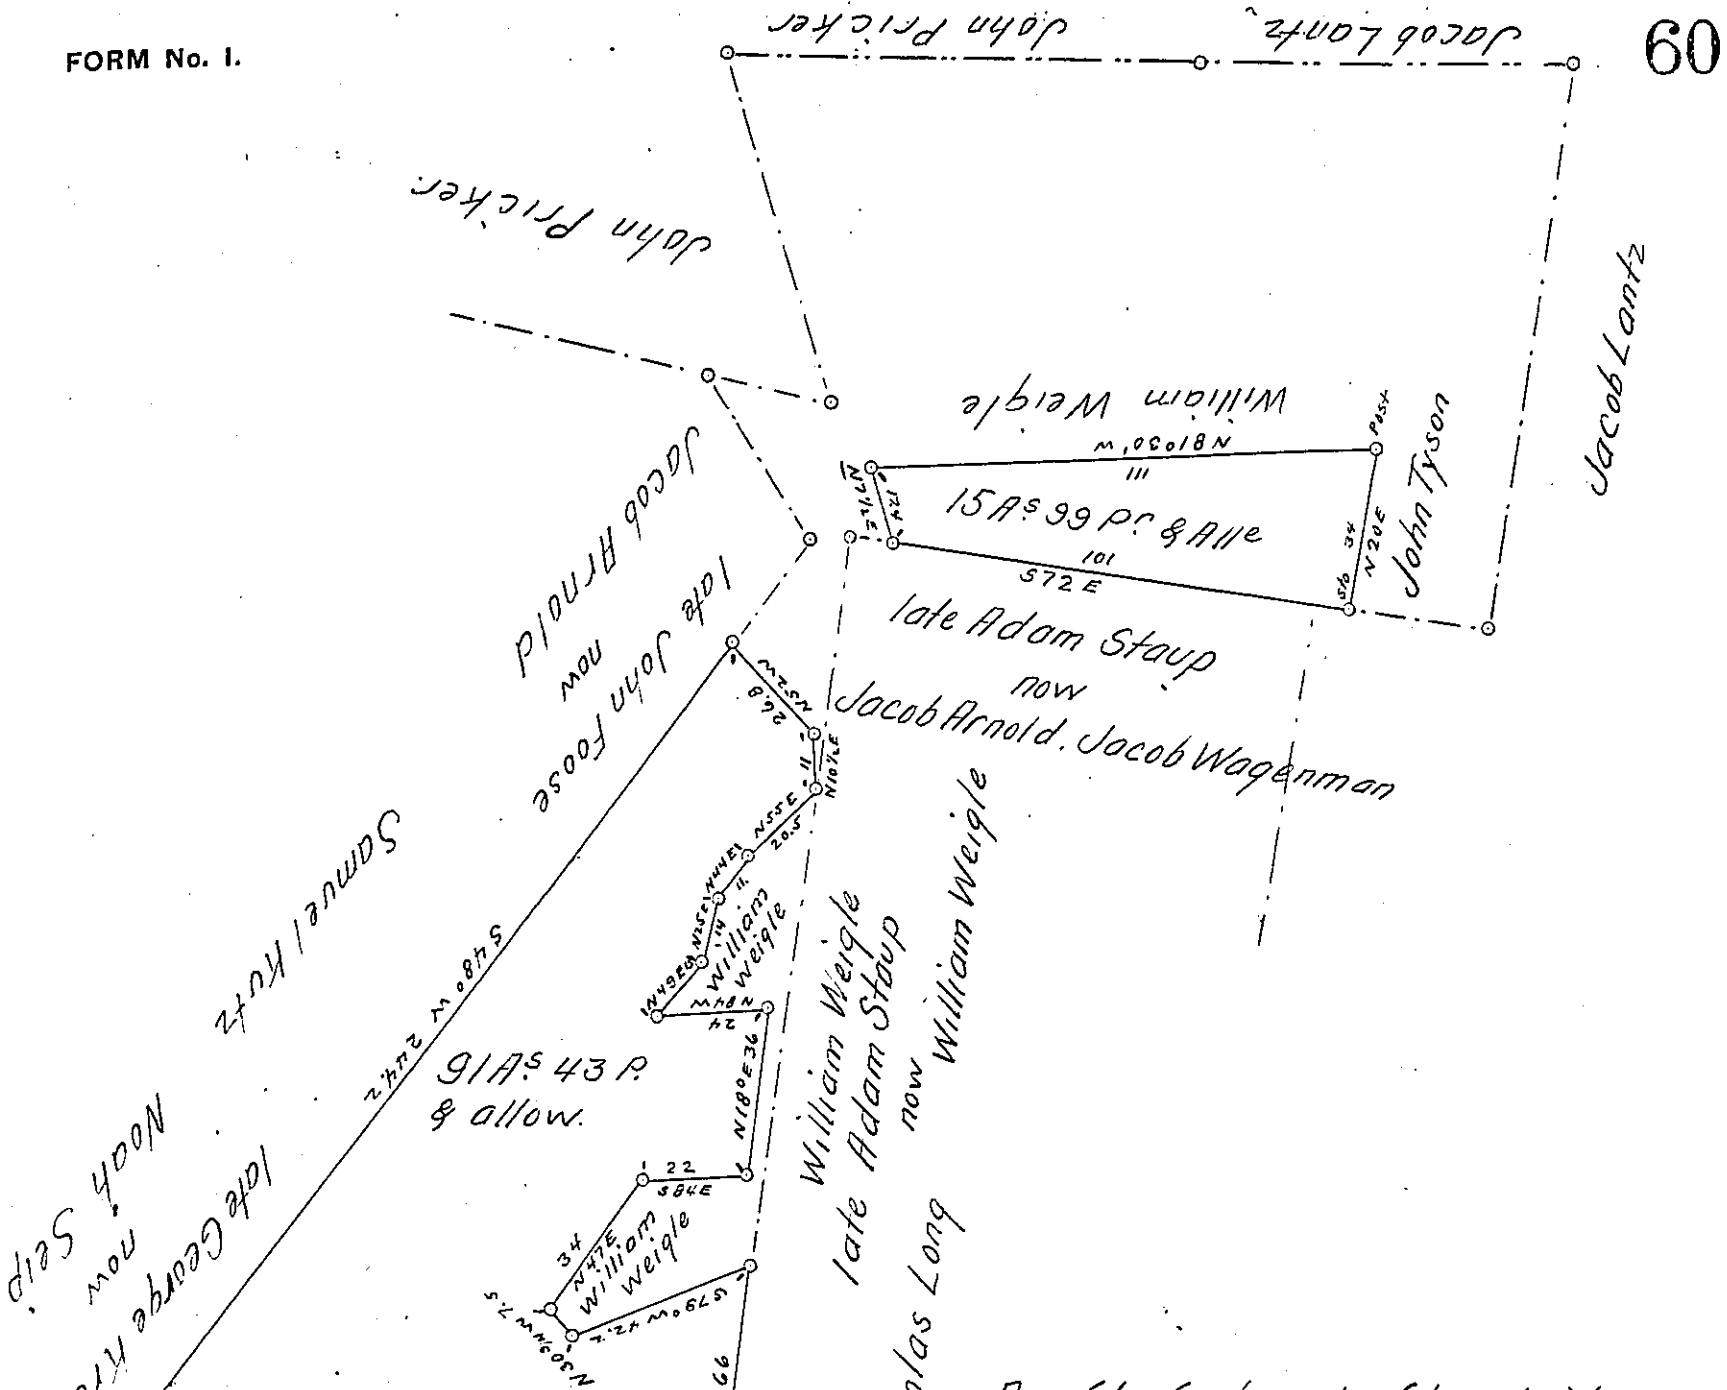

Draft of a tract of land situate in the Township of Greenwich in the County of Berks, containing One hundred and forty three perches and the allowance of six per cent for roads, &c., surveyed for Noah Seip, Charles Reinhart, John B. Schlenker, Henry George, David Croll, Jacob Arnold & Jacob Wagenman the Twenty Second day of April 1873, being part of a large tract of Two hundred & Six acres Eighty perches, and allowance, originally surveyed in pursuance of a Warrant granted to Matthias Keffer dated the Fifteenth day of March 1748/49.

To Hon. R. B. Beath
Surveyor General

Daniel S. Zacharias
County Surveyor.

IN TESTIMONY that the above is a copy of the original remaining on file in the Department of Internal Affairs of Pennsylvania, made conformably to an Act of Assembly approved the 16th day of February, 1833, I have hereunto set my Hand and caused the Seal of said Department to be affixed at Harrisburg, this thirtieth *day of* August *1905.*

Isaac B. Brown

Secretary of Internal Affairs.