FORM No. I.

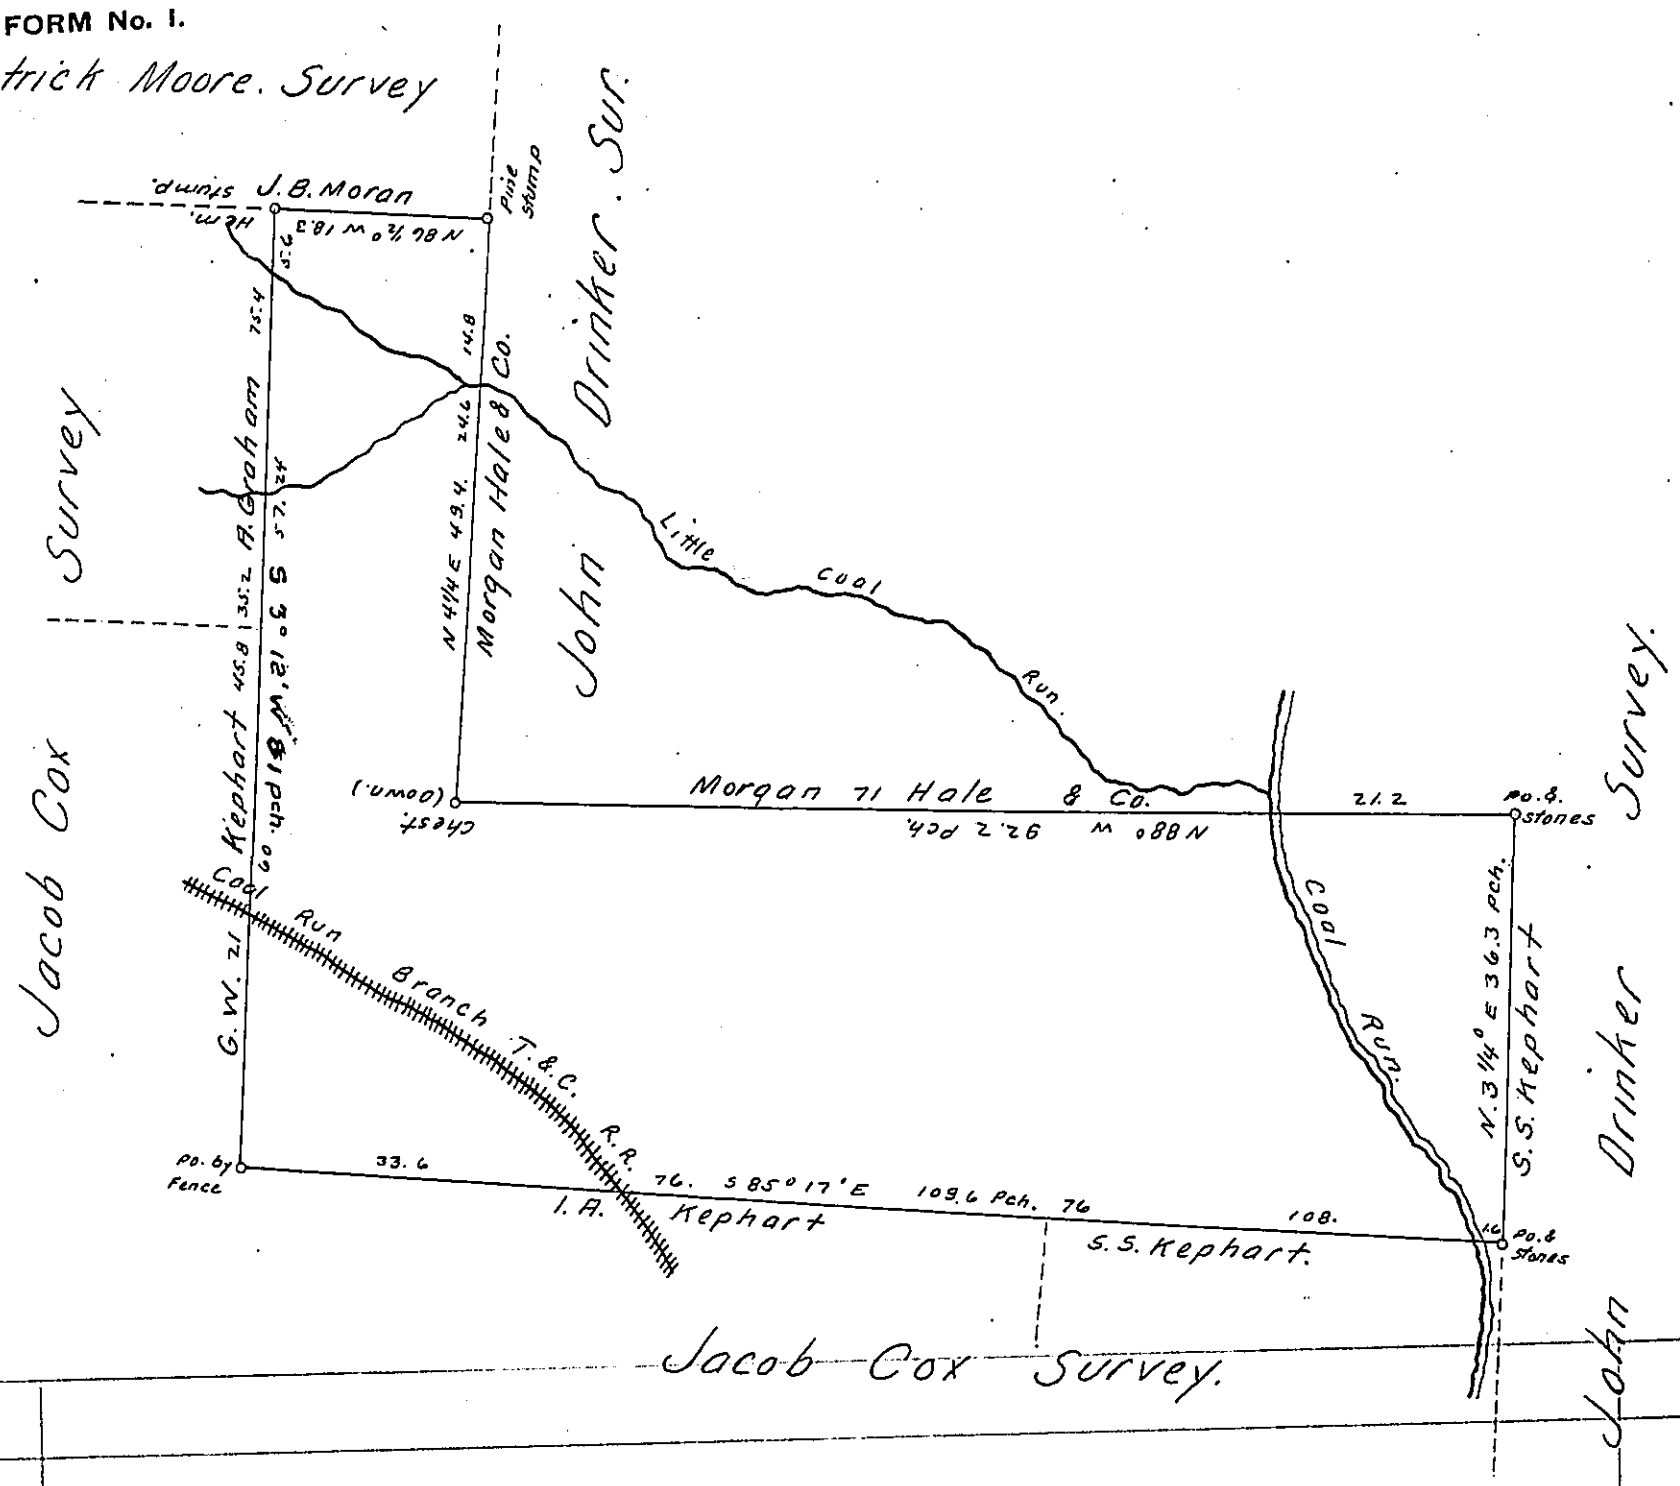

A draft of a tract of land situated in the township of Decatur and county of Clearfield containing twenty-seven Acres and one half a perch, and allowance of six per cent. for roads, etc. Surveyed the twenty-first day of February 1891. in pursuance of a warrant granted to George W. Kephart dated the fifth day of March 1890.

Harry Byers. C.S.

To Thomas J. Stewart Esq. Sec. of Int. Affairs

Scale 20 Pch = 1 inch Magnetic Bearings Given.

IN TESTIMONY that the above is a copy of the original remaining on file in the Department of Internal Affairs of Pennsylvania, made conformably to an Act of Assembly approved the 16th day of February, 1833, I have hereunto set my Hand and caused the Seal of said Department to be affixed at Harrisburg, this first *day of* August *1905.*

Isaac B. Brown

Secretary of Internal Affairs.