FORM No. I.

see page 163

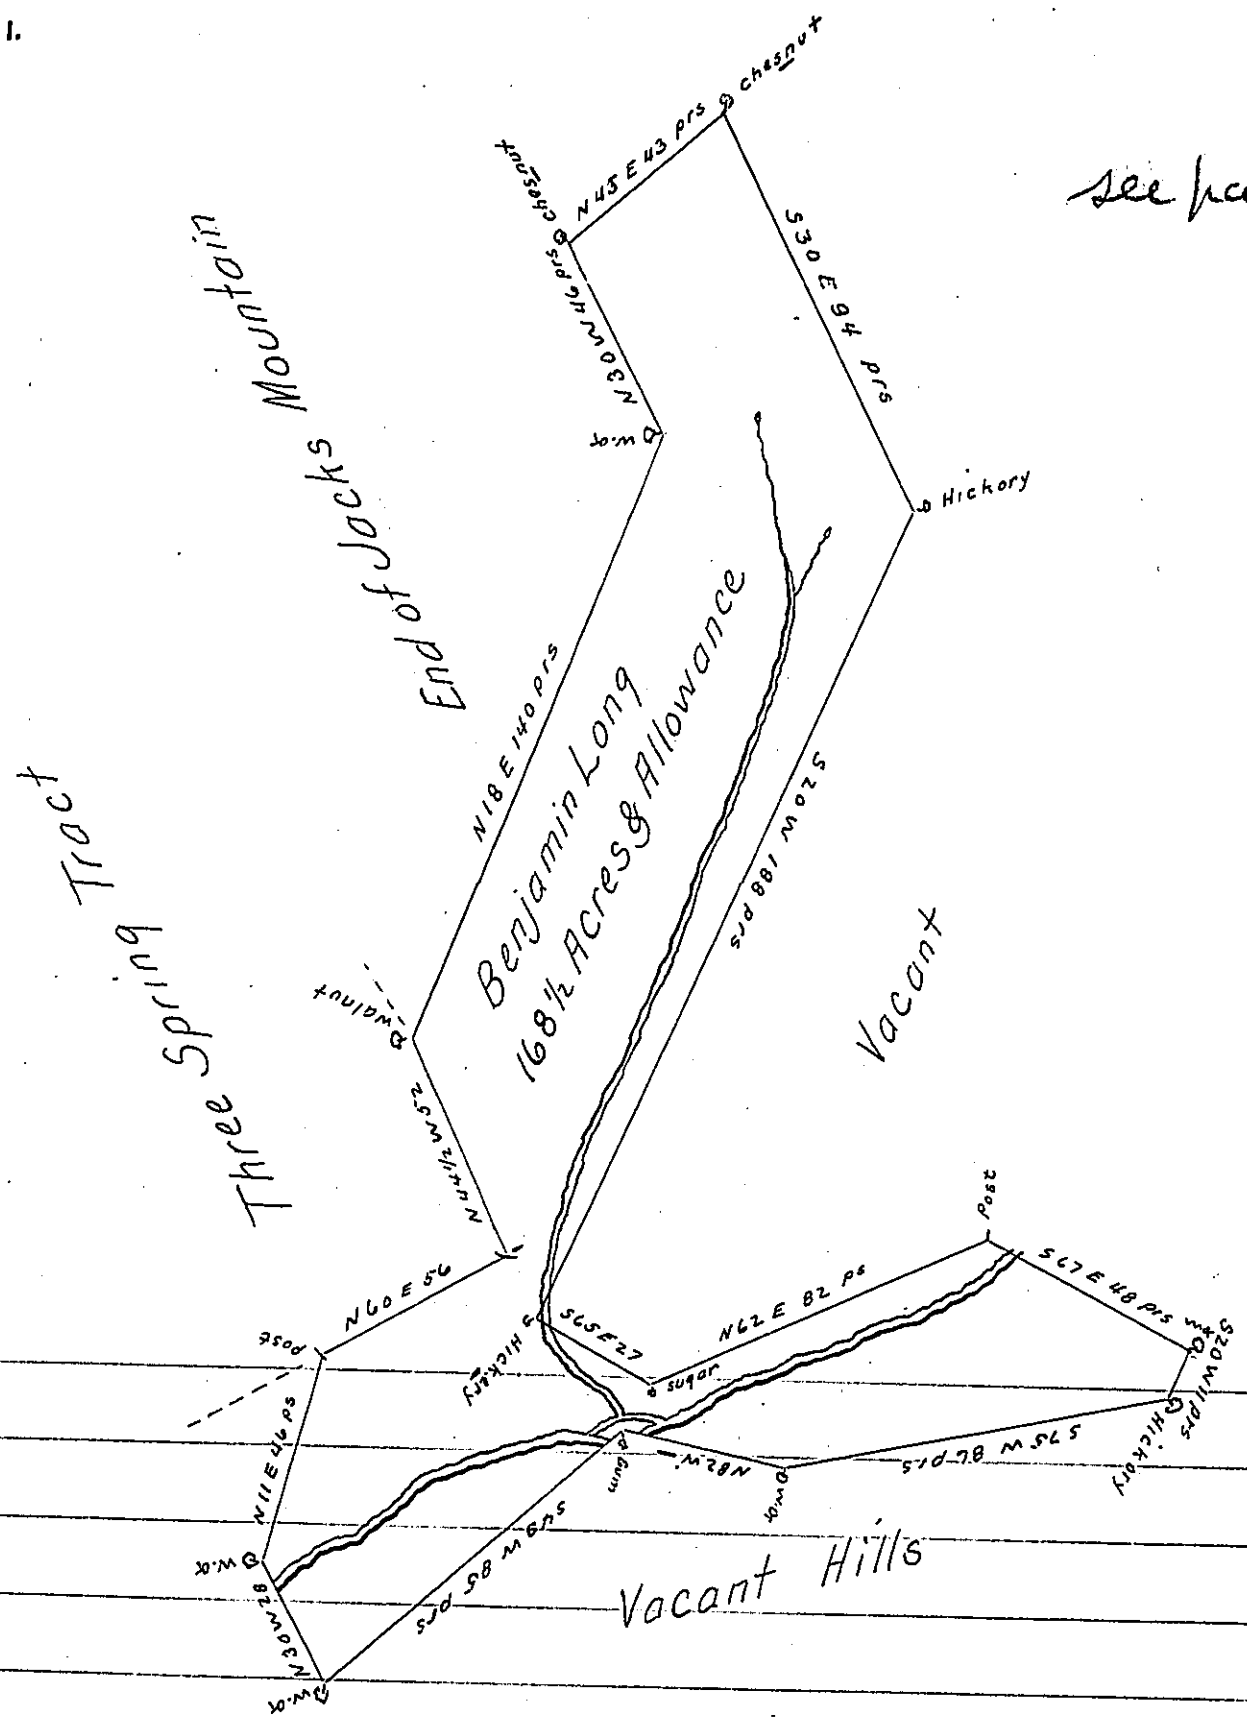

A Draught of a Tract of Land Situate in Bedford County Shirley Township on the Three Spring – adjoining the three Spring Tract Containing 168½ Acres and the Usual Allowance of Six per Cent for Roads. Surveyed the 13th Day of December 1784 In pursuance of a Warrant Granted to Benjamin Long Dated Nov.r 9th 1784.

To John Lukens Esqr S.G. George Woods D.S.

IN TESTIMONY that the above is a copy of the original remaining on file in the Department of Internal Affairs of Pennsylvania, made conformably to an Act of Assembly approved the 16th day of February, 1833, I have hereunto set my Hand and caused the Seal of said Department to be affixed at Harrisburg, this nineteenth *day of* September *1905.*

Isaac B. Brown

Secretary of Internal Affairs.