FORM No. I.

178

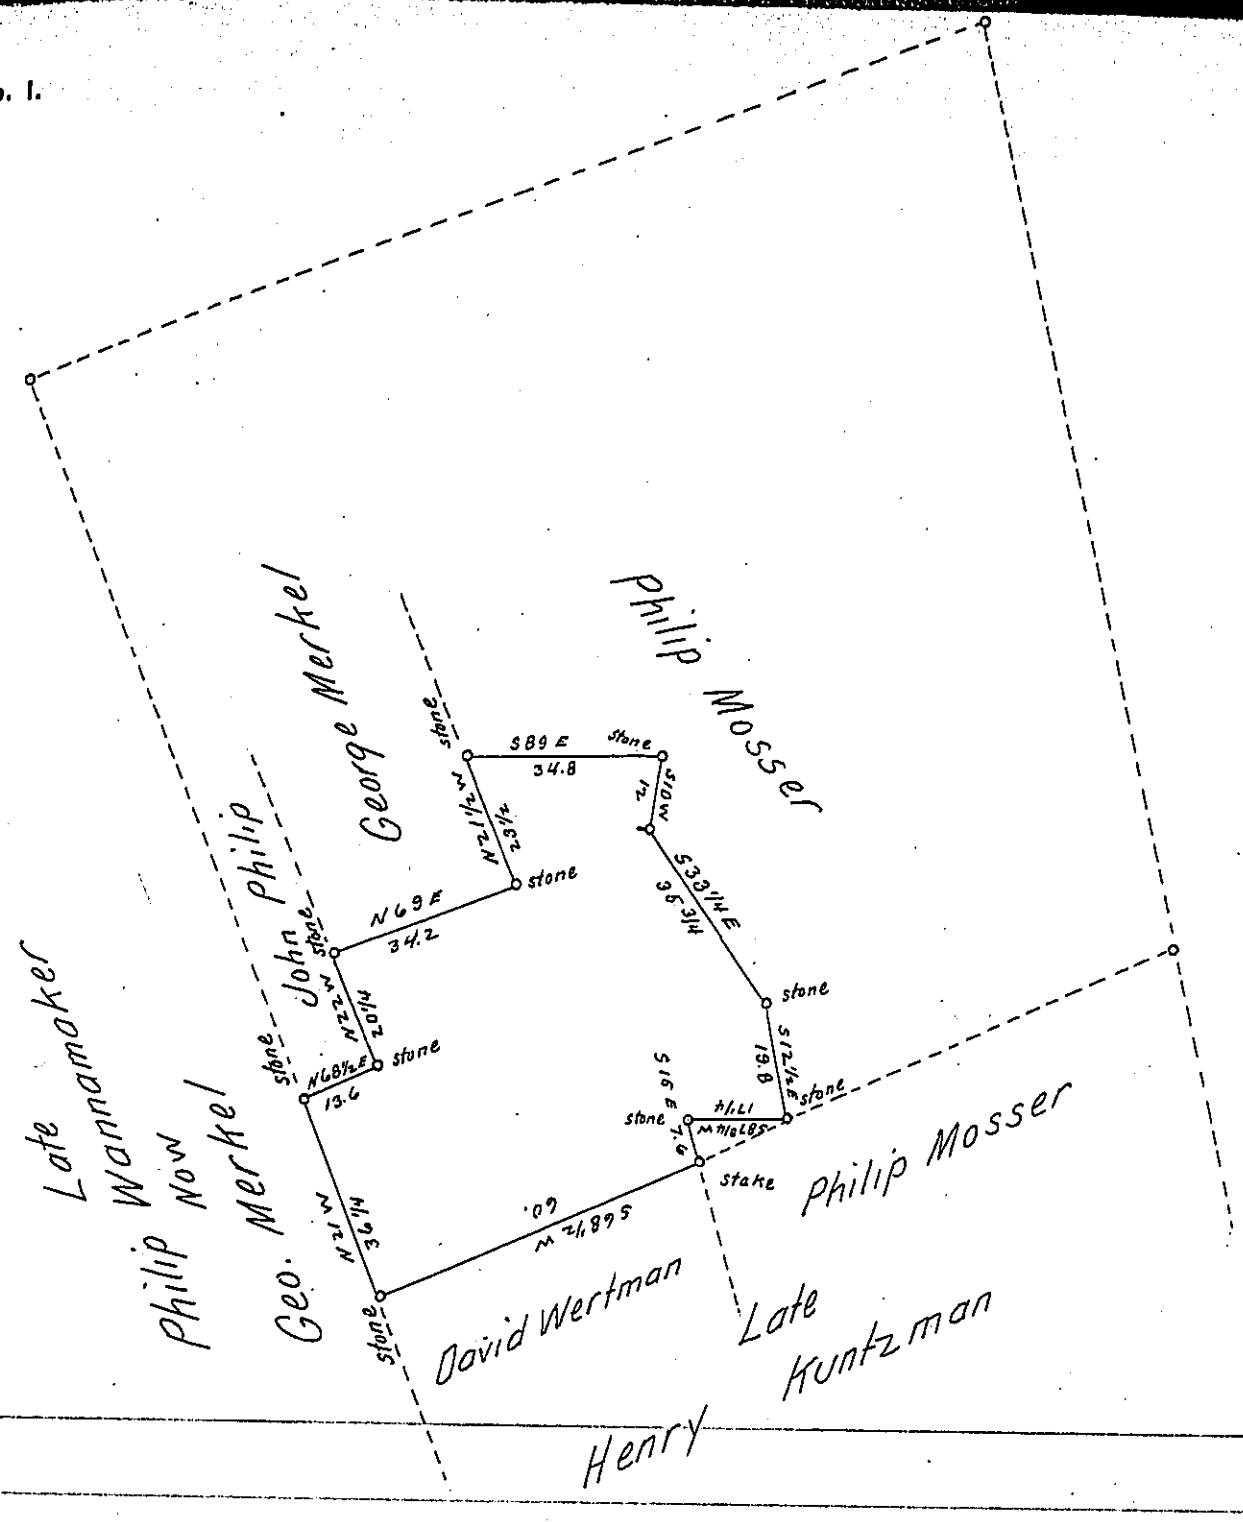

Draft of a tract of land situated in Lynn township in the County of Lehigh. Containing 26 A.s 118 P.s and allowance of six per cent for roads &c. Surveyed for David Wertman the 13th day of Octr A.D. 1870. being a part of a larger tract of 160 A.s 60 ps. and allowance; originally surveyed in pursuance of a Warrant granted to Henry Kuntzman dated the 4 day of Sept 1749.

To J. M. Campbell Esq. Surveyor General } Geo. Blank C.S.

IN TESTIMONY that the above is a copy of the original remaining on file in the Department of Internal Affairs of Pennsylvania, made conformably to an Act of Assembly approved the 16th day of February, 1833, I have hereunto set my Hand and caused the Seal of said Department to be affixed at Harrisburg, this seventh *day of* July *1905.*

Isaac B. Brown

Secretary of Internal Affairs.