FORM No. I.

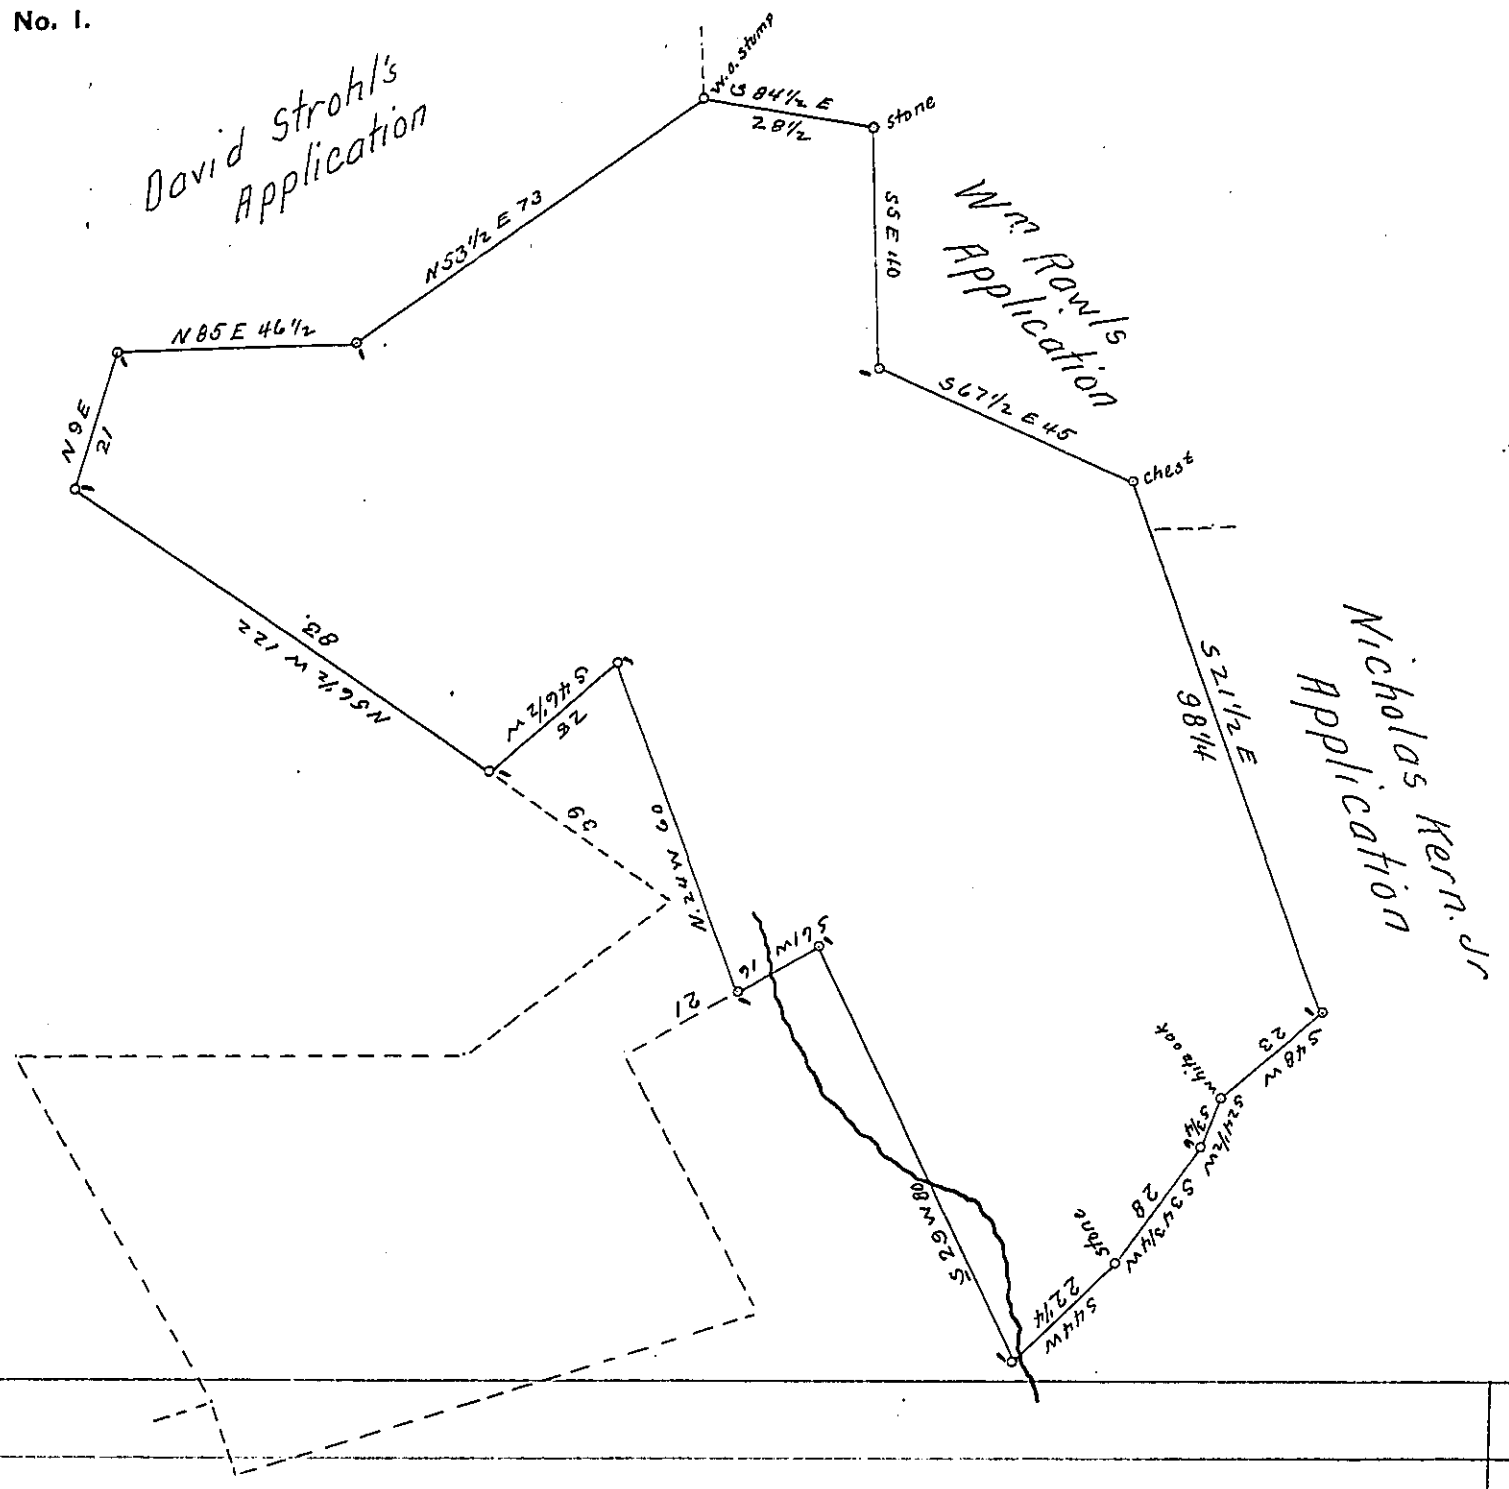

Draft of a tract of land, Situated in Lower Towamensing Township, in the County of Carbon. Containing 116 Acres & 65 Perches and Allowance of Six per cent for Roads &c. Surveyed for David Kline dup. Henry Deppe, J C Kramer, Samuel Ohlewine and David Boyer Jr. the 12th day of April A.D. 1873: Being a part of a larger tract of 160 Acres and Allowance originally Surveyed in pursuance of a Warrant granted to John & Barnard Kline dated the 4th day of January 1786

To Robert B. Beath
Surveyor Gen!

John Craig—

IN TESTIMONY that the above is a copy of the original remaining on file in the Department of Internal Affairs of Pennsylvania, made conformably to an Act of Assembly approved the 16th day of February, 1833, I have hereunto set my Hand and caused the Seal of said Department to be affixed at Harrisburg, this twenty fourth *day of* August *1905.*

Isaac B. Brown

Secretary of Internal Affairs.