FORM No. 1.

207

H37-334

2-303

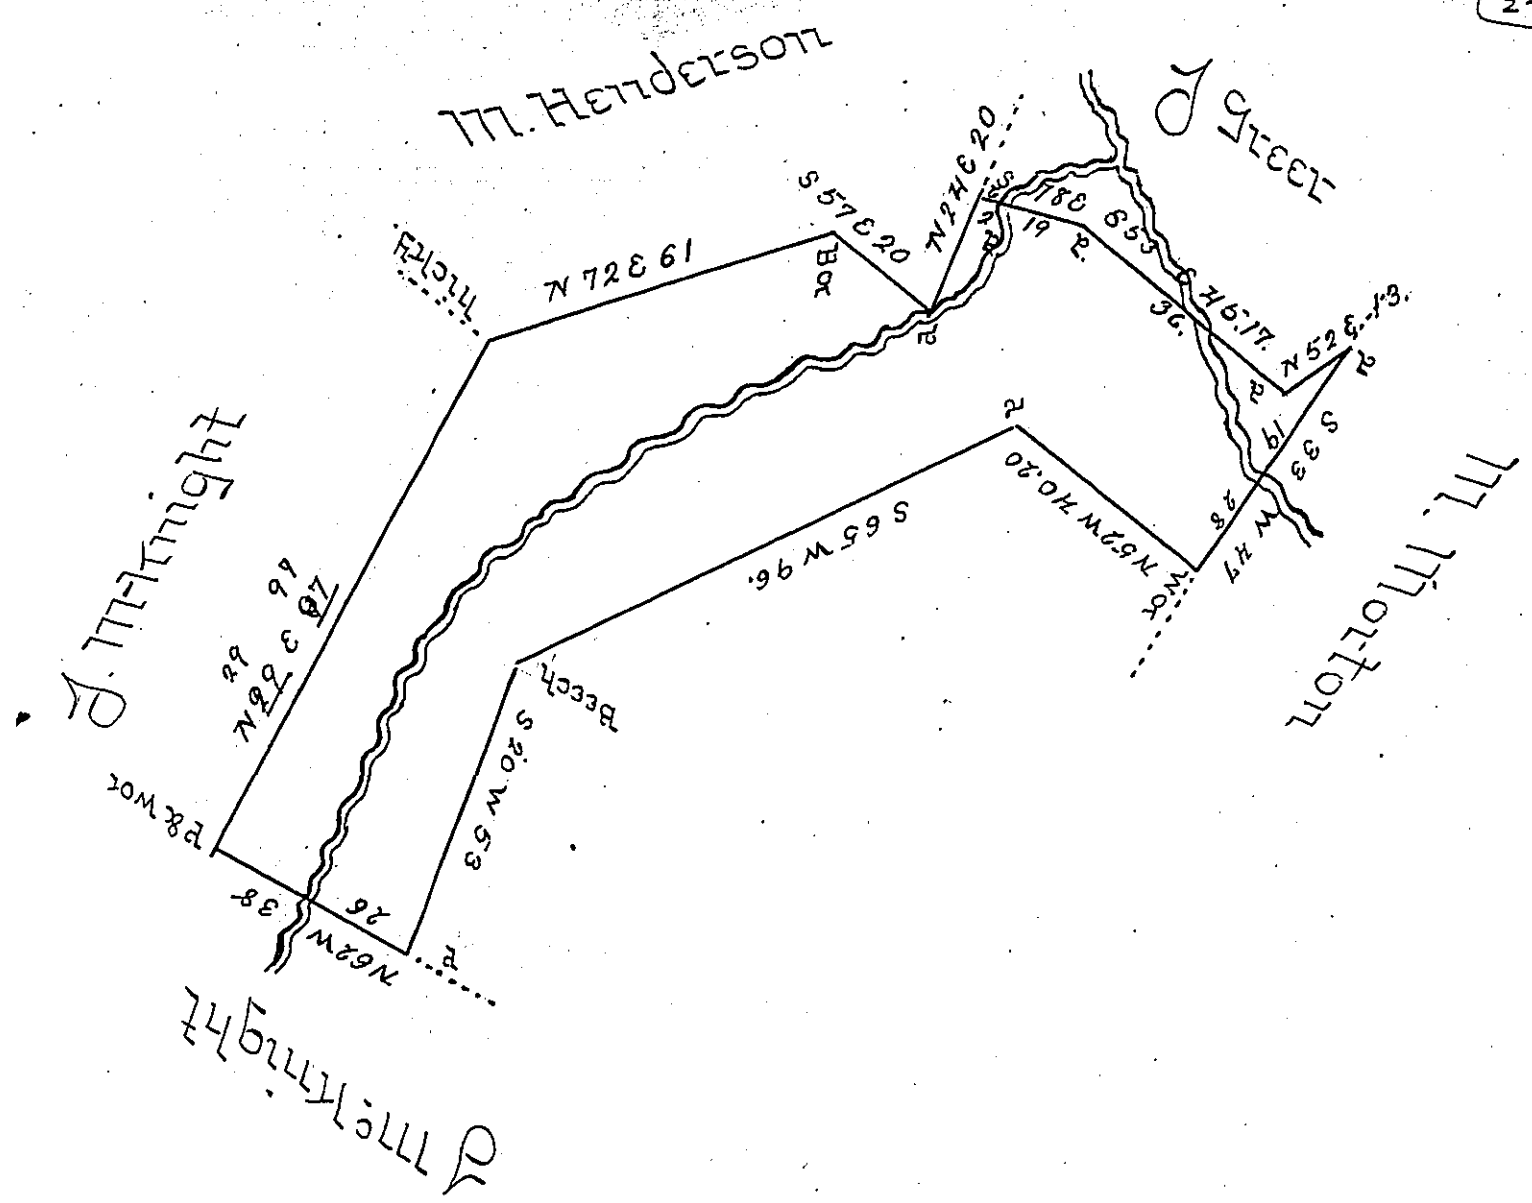

A Draught of a tract of land Situated on "Wild-cat hollow Elizabeth Township Allegheny County Containing forty seven acres two roods one perch and allowances for roads &c Surveyed January 24th 1830 for Mrs Wm Longhead on a warrant in the name of William Longhead dated April 26th 1796 –

R. Hilands N.S.

Jab Hyster Es Sq

IN TESTIMONY that the above is a copy of the original remaining on file in the Department of Internal Affairs of Pennsylvania, made conformably to an Act of Assembly approved the 16th day of February, 1833, I have hereunto set my Hand and caused the Seal of said Department to be affixed at Harrisburg, this twenty-seventh *day of* September *1905.*

Isaac B. Brown

Secretary of Internal Affairs.