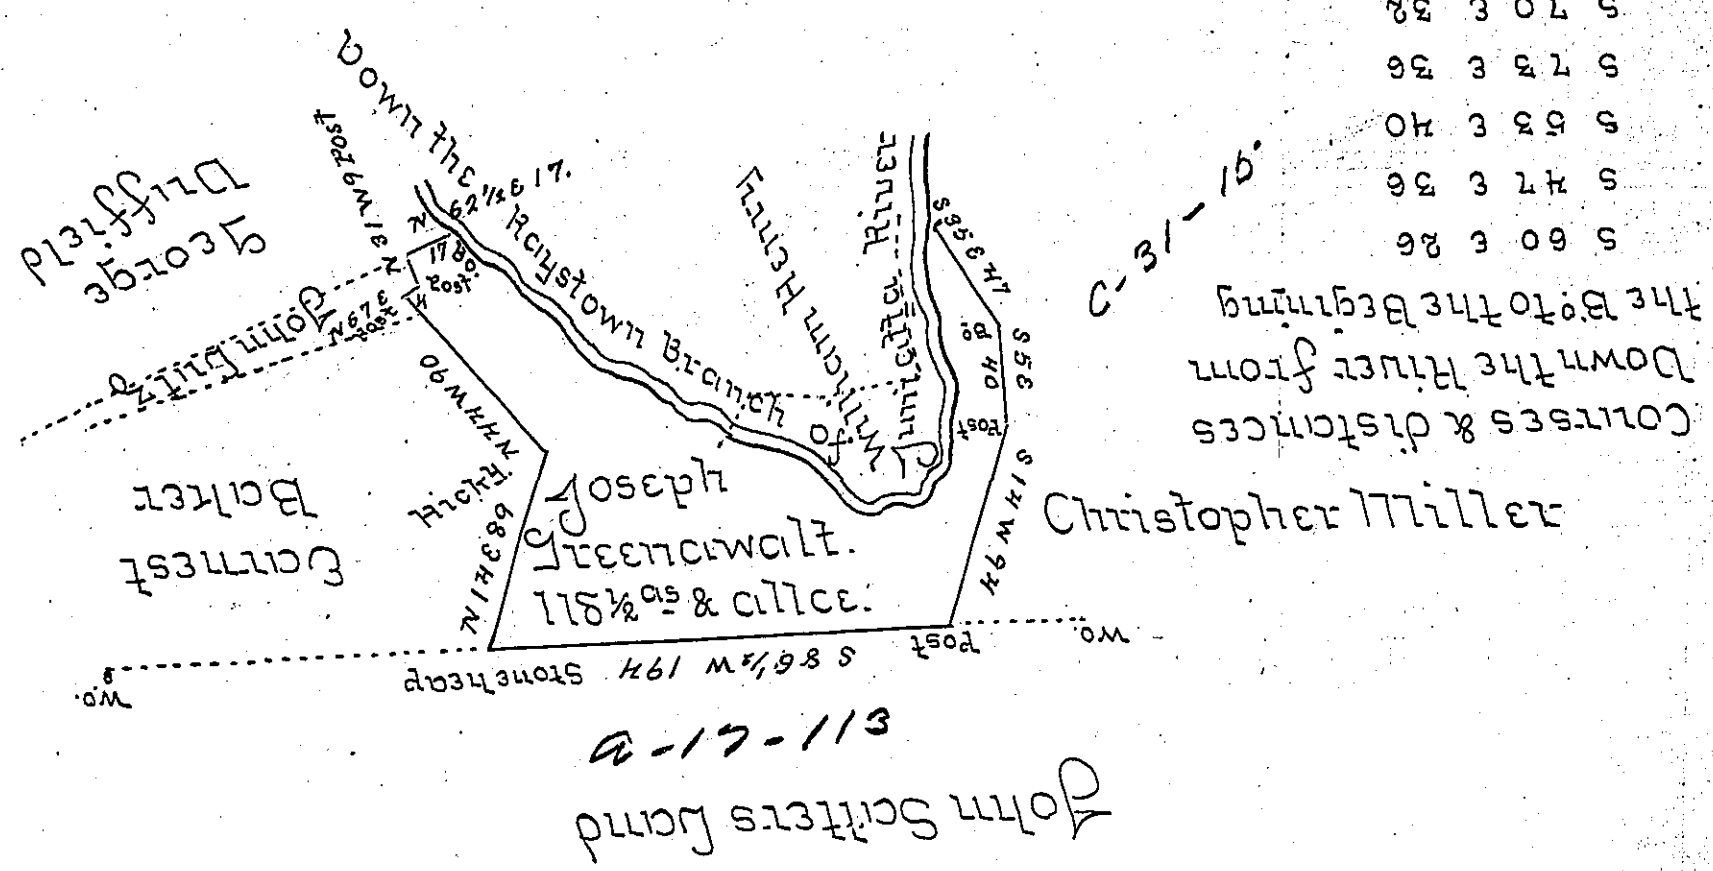

Situate on the South side of the Raystown Branch of Juniatta formerly Cumberland County (now Colerain Township) Bedford County Containing 118½ as & allce &c. Surveyed the 2nd day of January 1771 for Joseph Greenawalt in pursuance of an Application dated the 9th day of July 1767 No 4141 Resurveyed the 18th day of April 1832 for John Lutz on order of Resurvey to Exclude interference with William Henry dated the 20th day of March 1832 —

John Bennett D.S.

To Jacob Spangler Esq S.L.

IN TESTIMONY that the above is a copy of the original remaining on file in the Department of Internal Affairs of Pennsylvania, made conformably to an Act of Assembly approved the 16th day of February, 1833, I have hereunto set my Hand and caused the Seal of said Department to be affixed at Harrisburg, this sixteenth *day of* October *1905.*

Secretary of Internal Affairs.