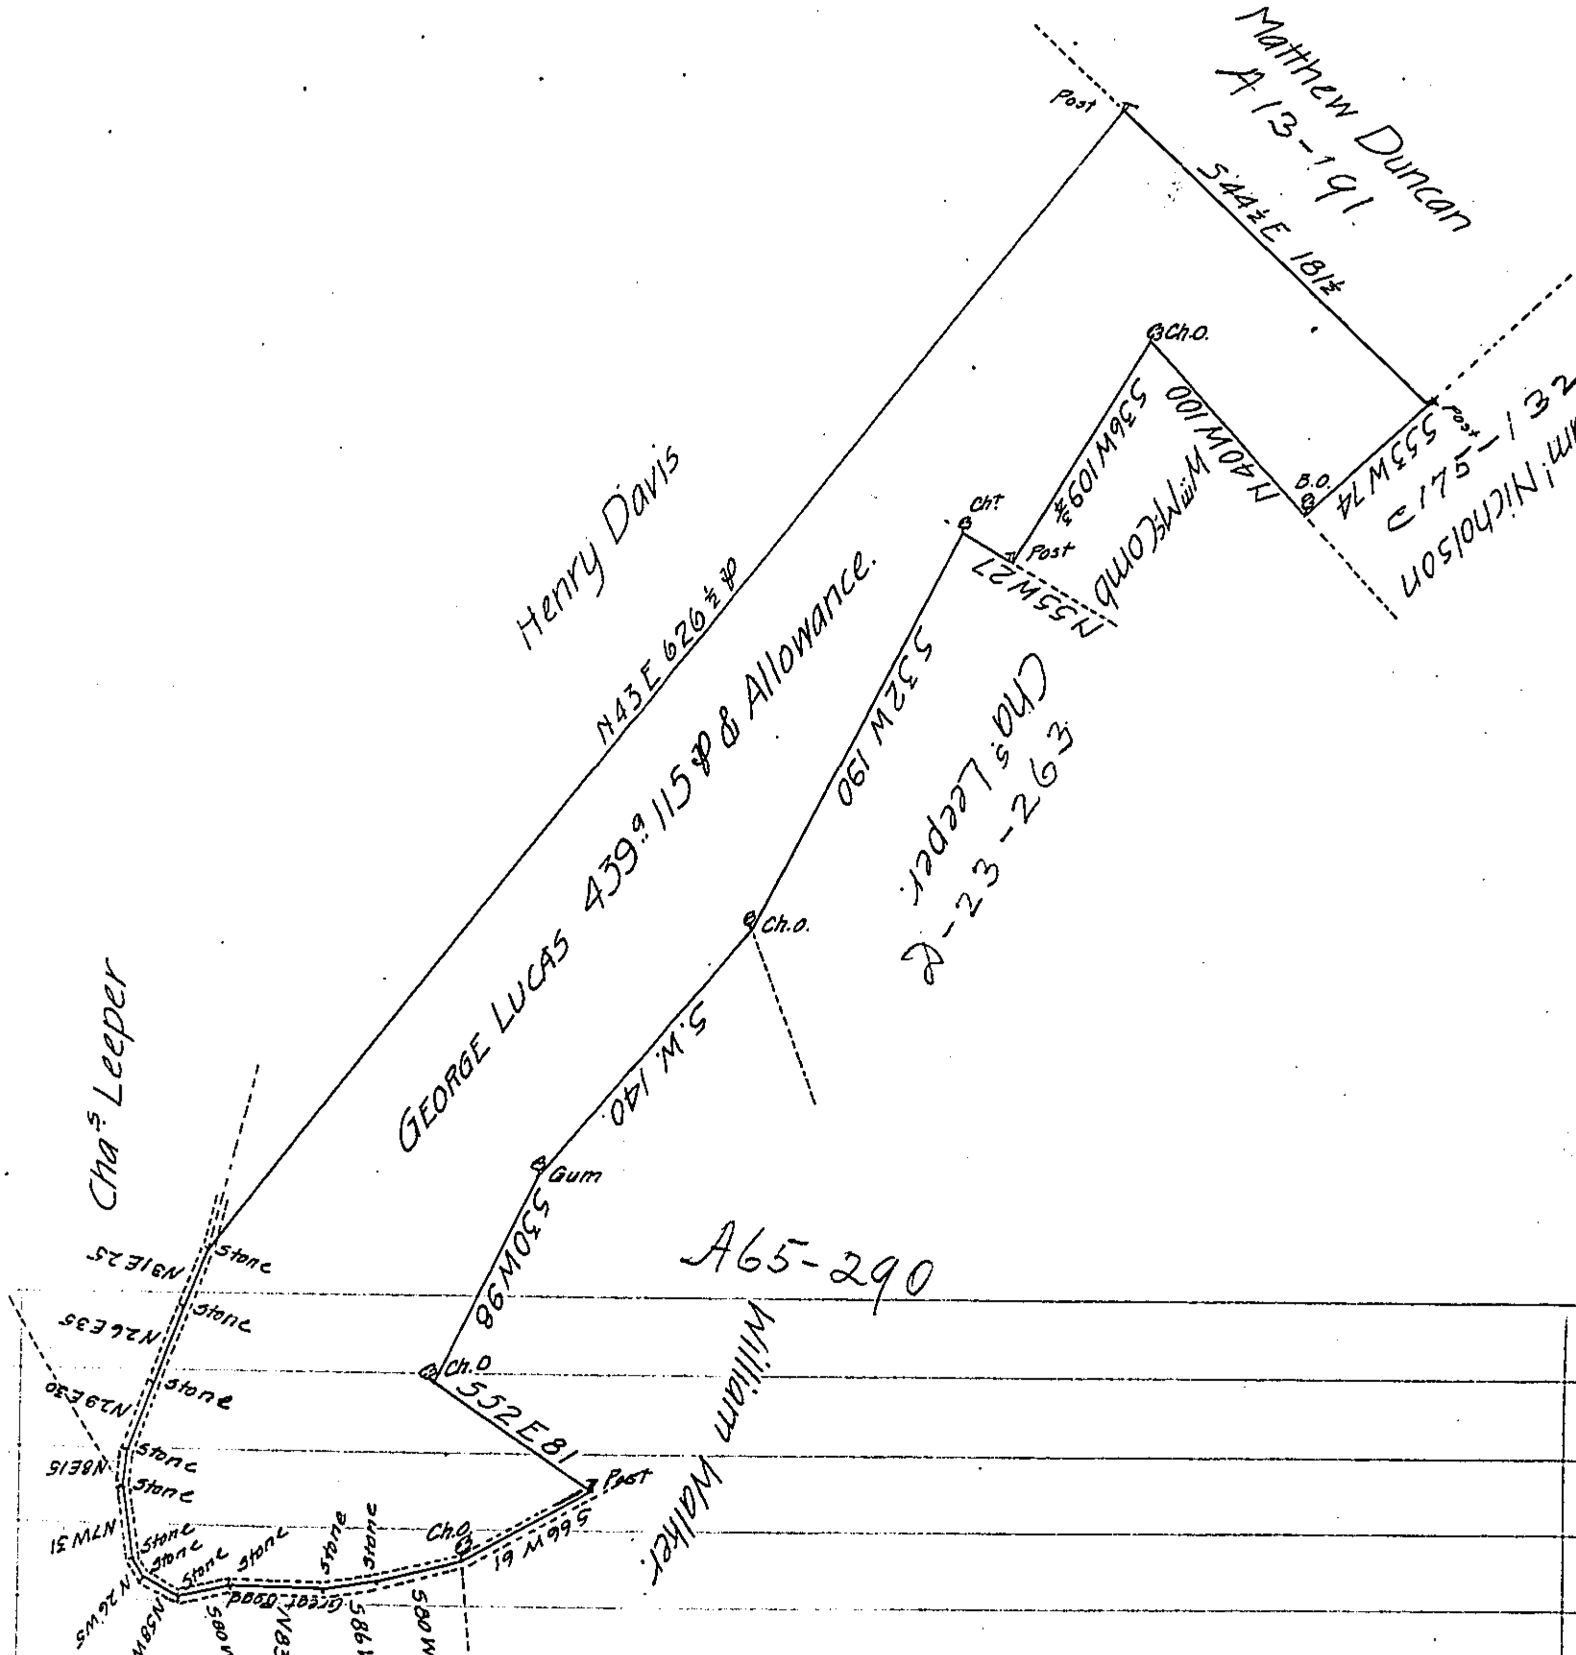

A Draft of a Tract of Land situate in Fannet Township in the County of Franklin Containing four hundred and thirty nine Acres and 115 Perches and the Allowance of Six ℘ Cent for Roads &c Surveyed July 4th 1794 in pursuance of a Warrant granted to George Lucas bearing Date the 19th Day of March 1794

Mattw Henderson D.S.

To Daniel Brodhead Esquire
Surveyor General of Pennsylvania

IN TESTIMONY that the above is a copy of the original remaining on file in the Department of Internal Affairs of Pennsylvania, made conformably to an Act of Assembly approved the 16th day of February, 1833, I have hereunto set my Hand and caused the Seal of said Department to be affixed at Harrisburg, this thirtieth *day of* August 1905.

Isaac B. Brown

Secretary of Internal Affairs.