FORM No. I.

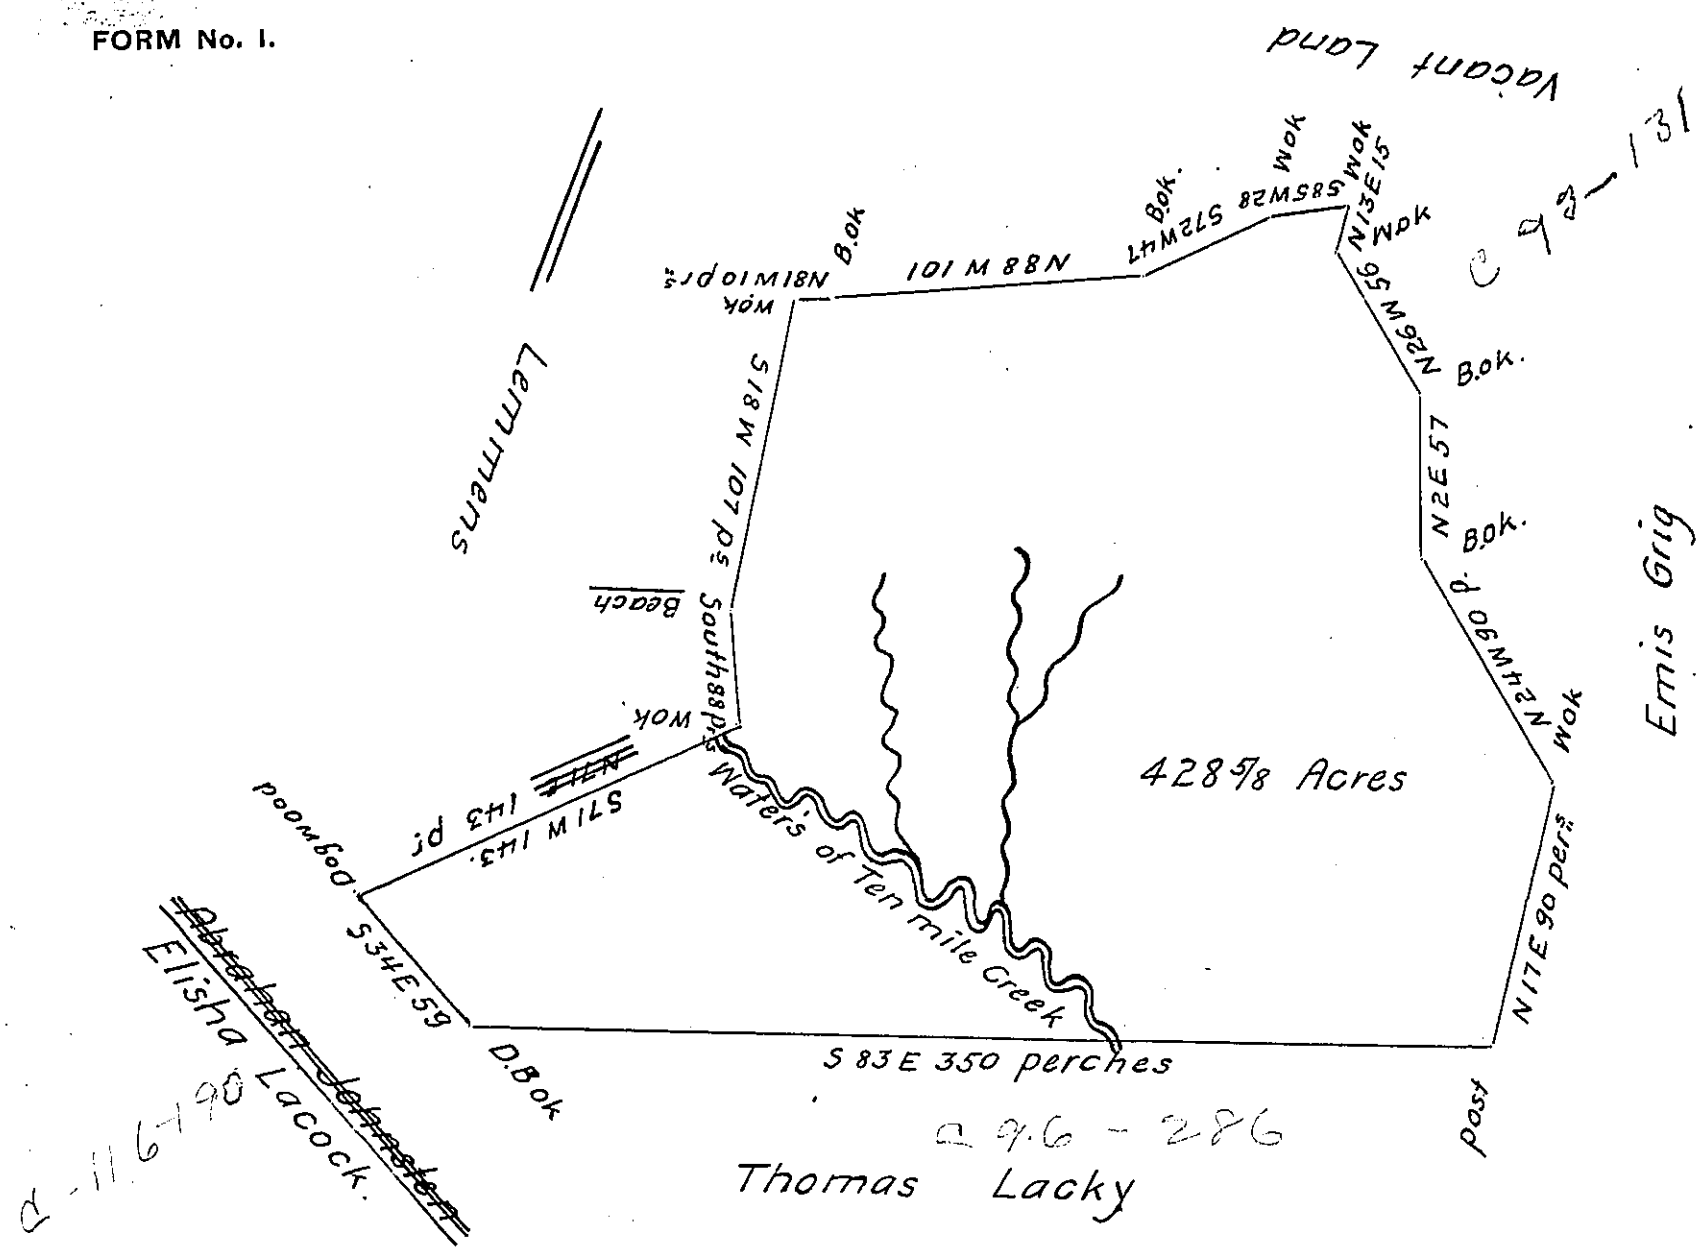

The above is a Draught of a Tract of Land Sittuate on the Waters of Ten mile__Call^d Black oak Flat Containing four hundred & twenty eight Acres one hundred & nine perches with the Usual allowance Surveyed May 10th 1785 In pursuance of a Warrant Granted to Richard Lacky and Dated at Philadelphia Feby 9th 1785 -

John Lukens Esqr — Jno Hoge D.S.

Sr G^l State Penns^l

IN TESTIMONY that the above is a copy of the original remaining on file in the Department of Internal Affairs of Pennsylvania, made conformably to an Act of Assembly approved the 16th day of February, 1833, I have hereunto set my Hand and caused the Seal of said Department to be affixed at Harrisburg, this twentyfirst day of July 1905

Isaac B. Brown

Secretary of Internal Affairs.