FORM No. I.

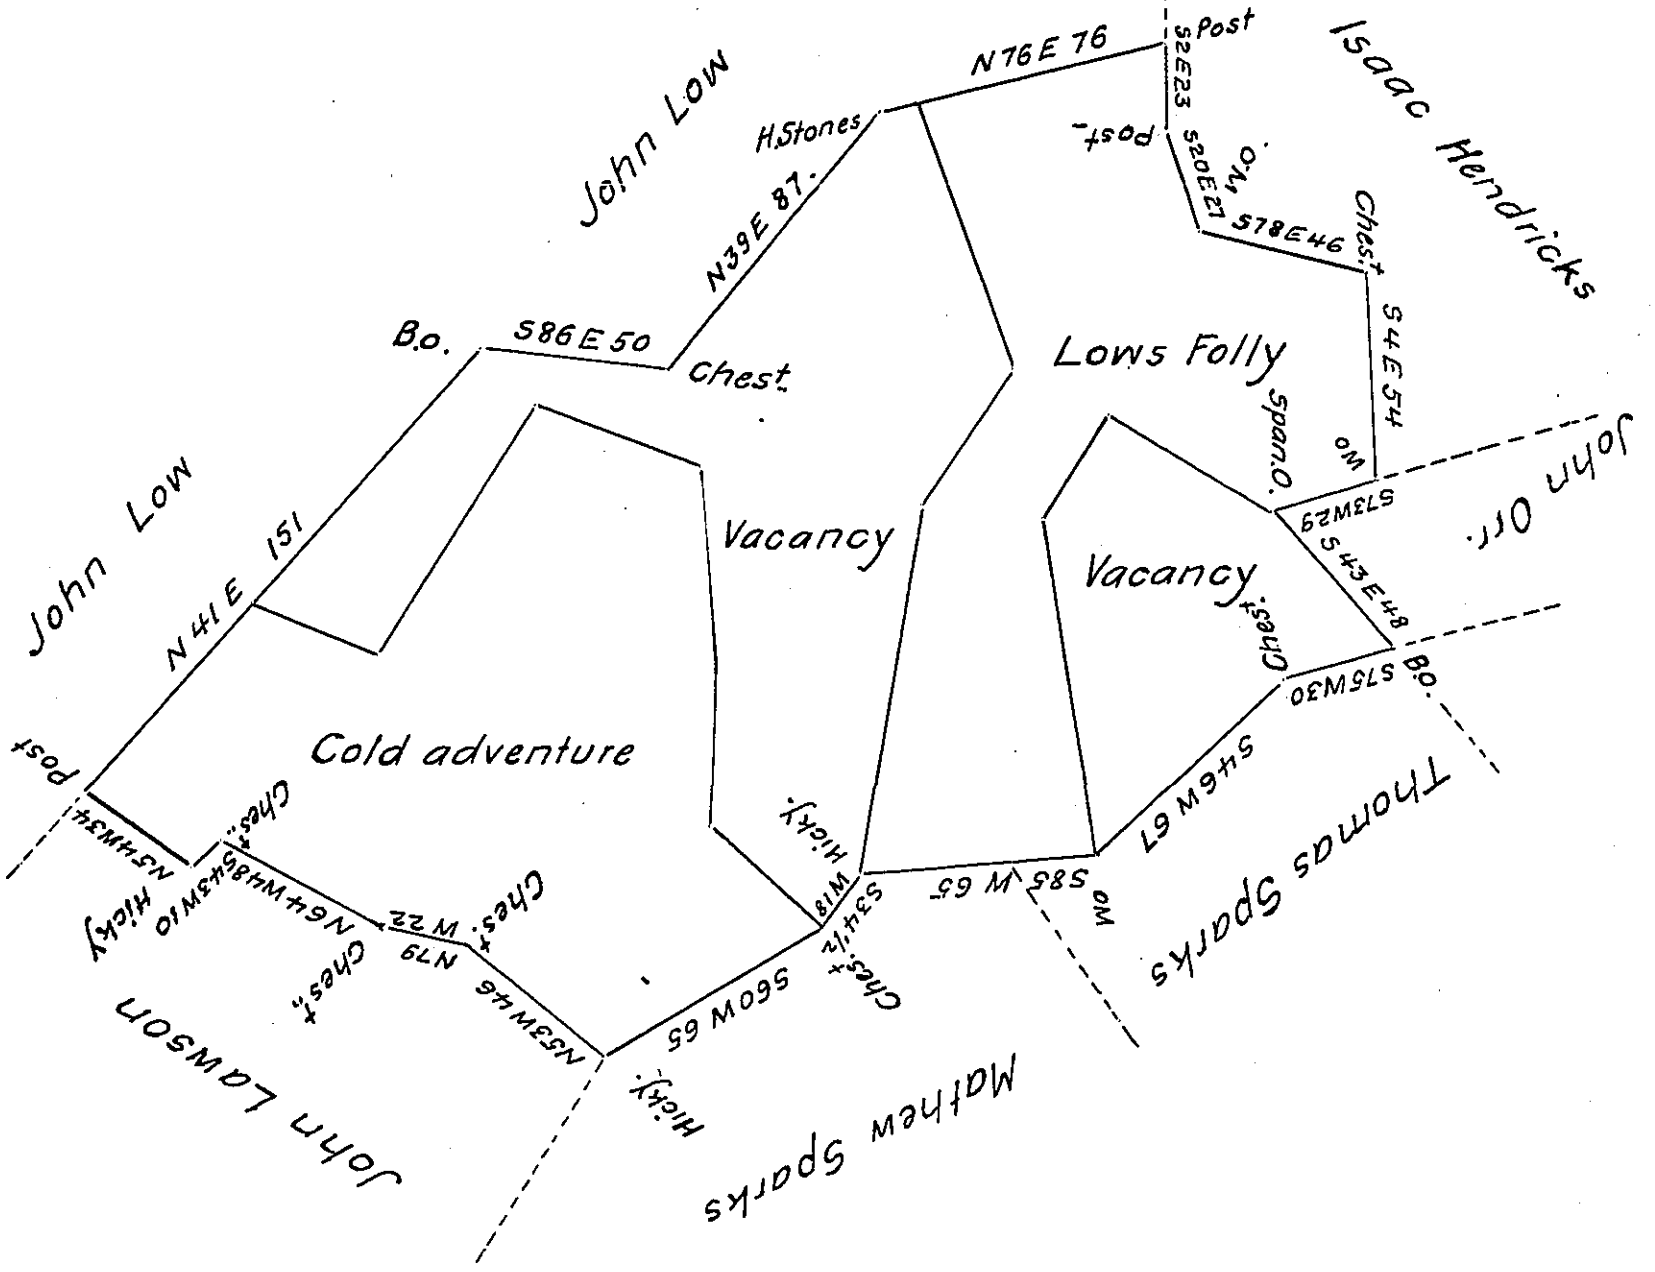

At the request of Joshua Low I Resurveyed the two Tracts of Land heretofore Surveyed and Returned on his applications No. 2372 and 2373 dated the 14th day of January 1767 and added the Contigious vacancies as above represented the 16th day of the 3d month 1787 Containing in the whole 254½ as and allowance Situate in Shrewsberry Township York County..~

Wm Kersey D.Y.S.

To John Lukens Esqr.
Surveyor General.~

IN TESTIMONY that the above is a copy of the original remaining on file in the Department of Internal Affairs of Pennsylvania, made conformably to an Act of Assembly approved the 16th day of February, 1833, I have hereunto set my Hand and caused the Seal of said Department to be affixed at Harrisburg, this twenty-sixth day of July 1905

Secretary of Internal Affairs.