FORM No. I.

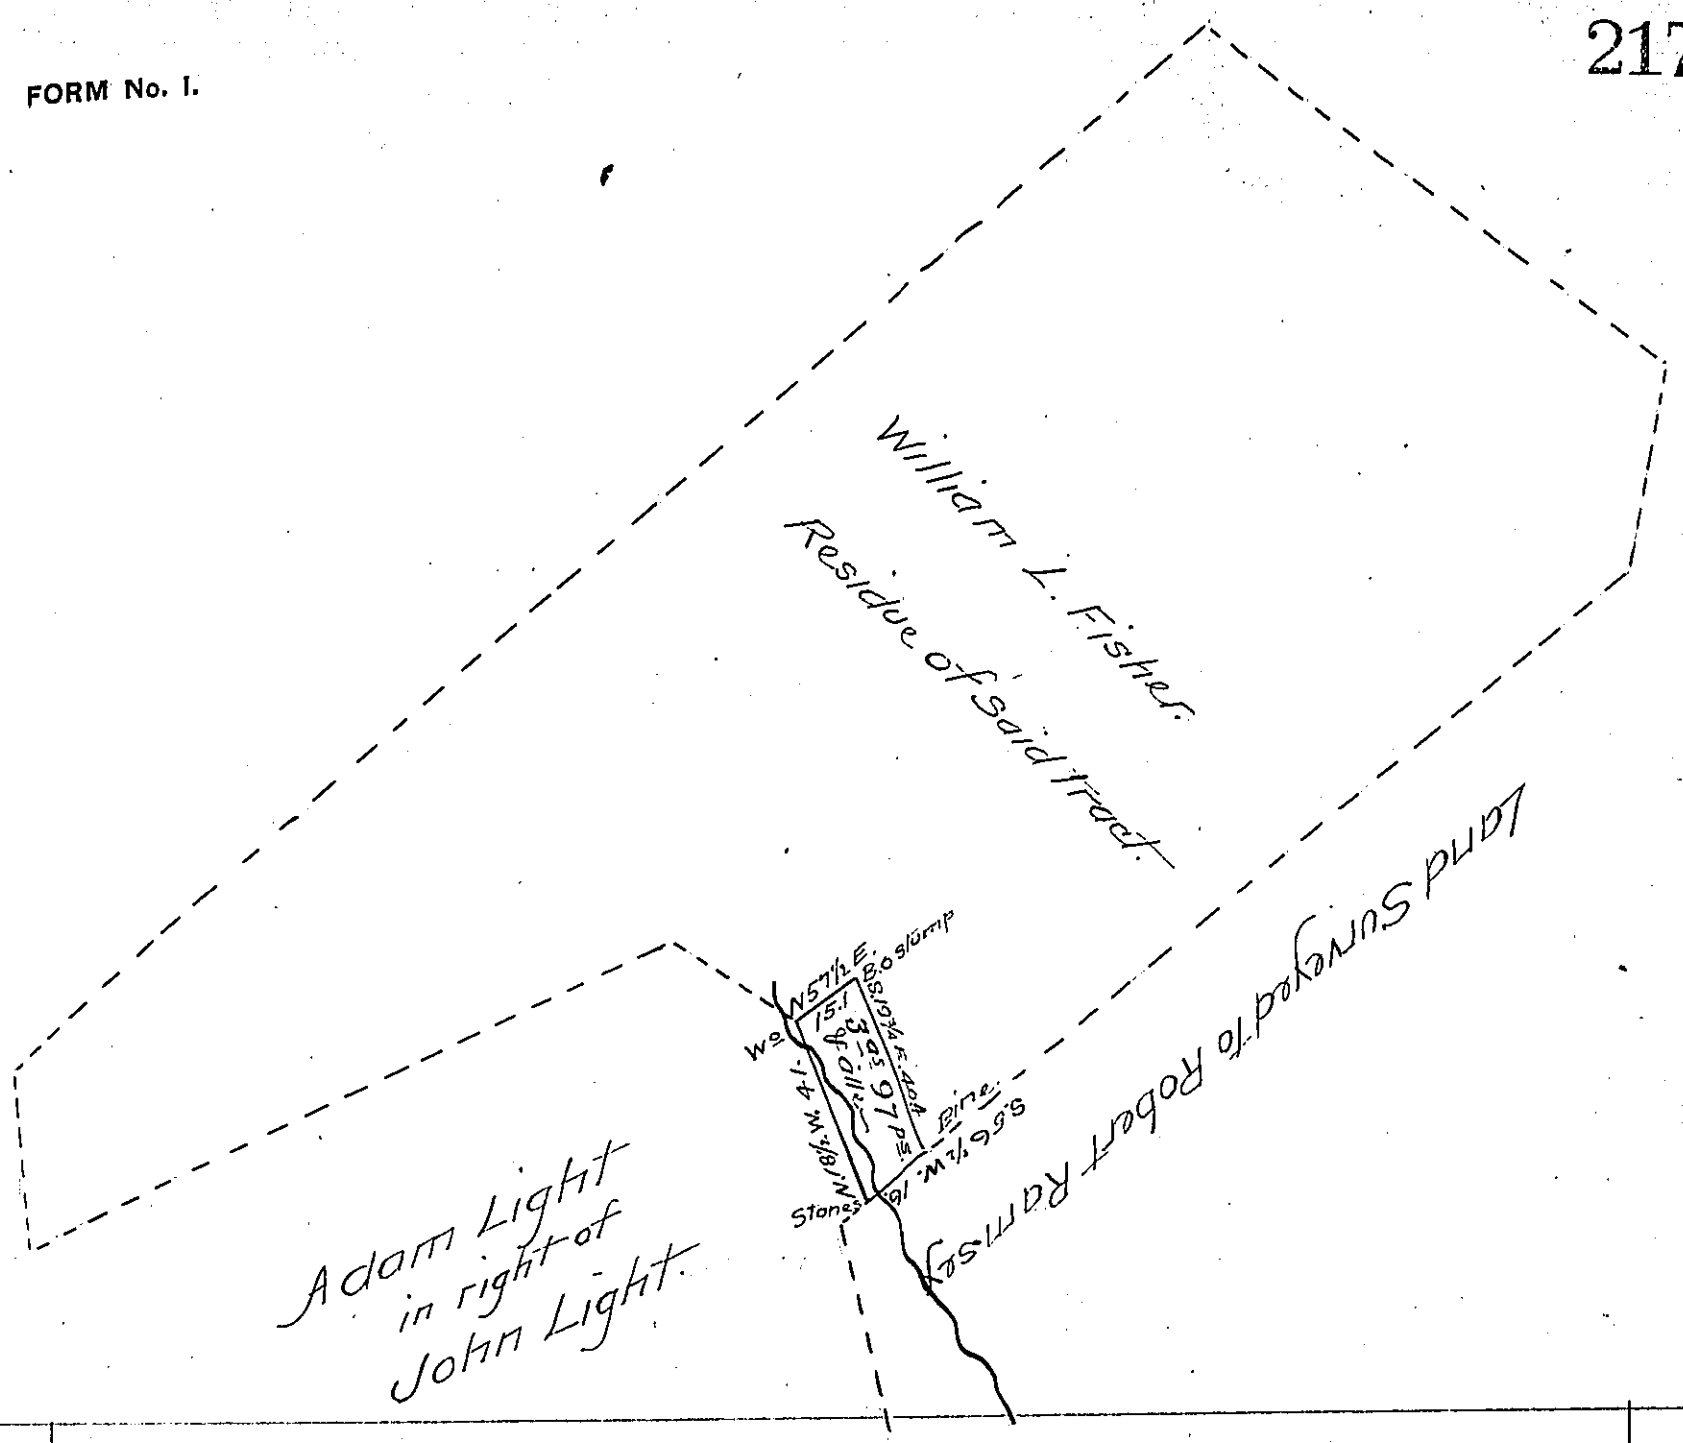

Draft of land Situate in Wheatfield Township Perry County Containing Three acres Ninety Seven perches & allowance of Six per Cent for roads &c. part of 242 as 113 p Originally Surveyed on a warrant granted to William Bothwell dated April the 5th 1811 and Resurveyed the 12th day of May 1831 on an Order of resurvey granted the said William Bothwell dated May 2nd 1831. The above part Surveyed for Adam Light to patent March 29th 1842.

Jacob Sallade Esq.
Surveyor General

Pr Wm. Wilson D.S.

IN TESTIMONY that the above is a copy of the original remaining on file in the Department of Internal Affairs of Pennsylvania, made conformably to an Act of Assembly approved the 16th day of February, 1833, I have hereunto set my Hand and caused the Seal of said Department to be affixed at Harrisburg, this nineteenth day of October 1905.

Secretary of Internal Affairs.