FORM No. 1.

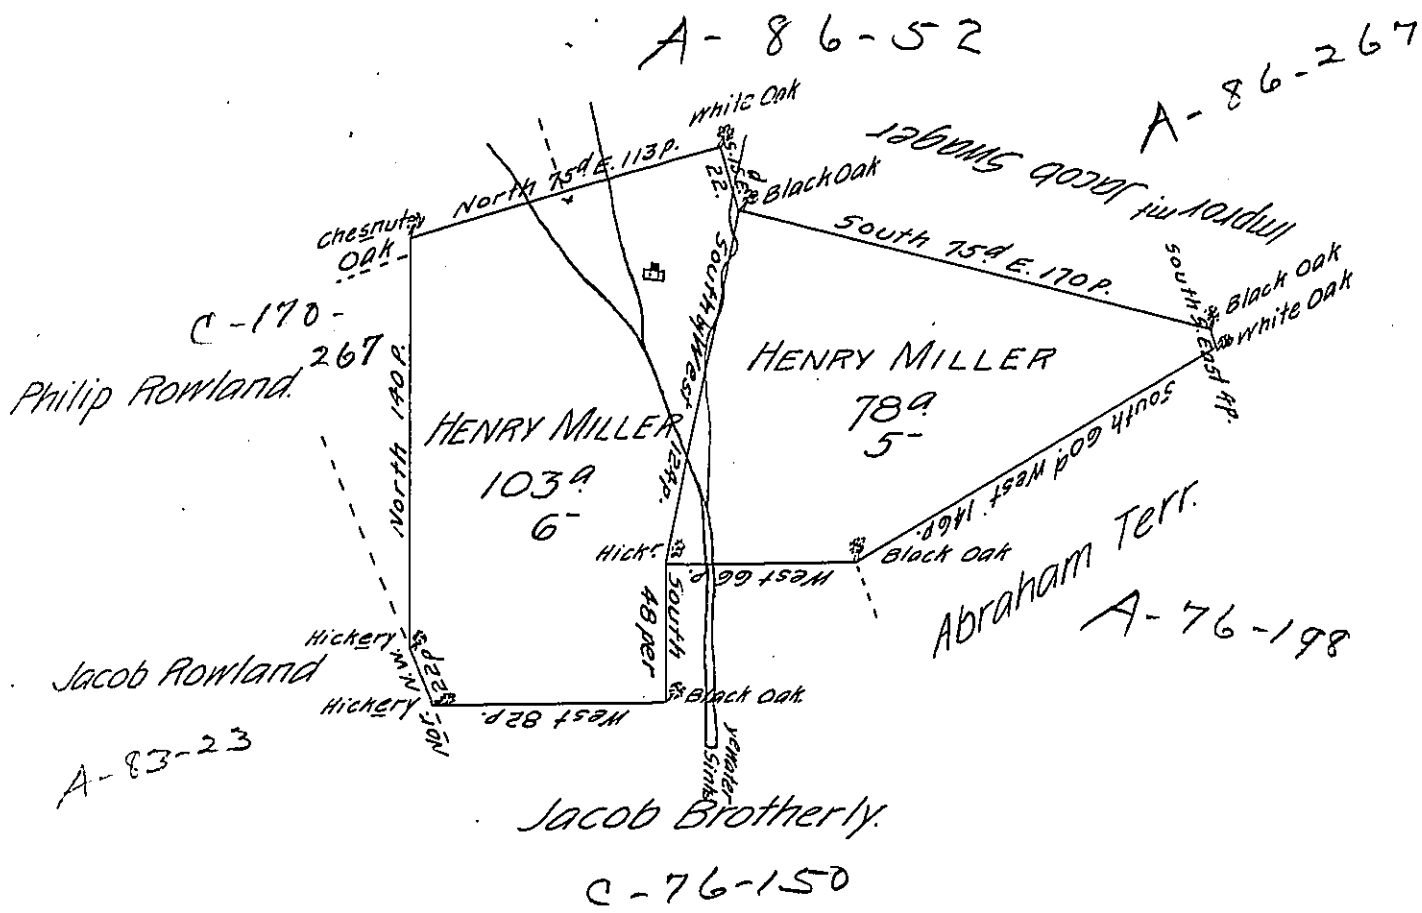

By Virtue of a Warrant from the Proprietor Dated the 4th Day of March Anno Dom. 1734. The Above Describ'd Tract of Land Was Surveyed unto Henry Miller in the Township of Cocollico, in Lancaster County. Begining at a Hickery Thence South by Jacob Brotherly his Land 48 p. &c.

Containing One Hundred & three Acres beside ye Usuall Allowance.

25th Day 4 Mo 1738.

Sam! Lightfoot.

By Virtue of a Warrant from the Proprietor Dated the 26th Day of April Anno Dom. 1738. The Above Described Tract of Land was Surveyed unto Henry Miller in Cocollico &c. Begining at a Hickery before Mentioned Thence North by East by the other Land of the Said Henry Miller 124 p. &c. Containing Seventy Eight Acres beside the Usuall Allowance.

26th 4 Mo 1738.

Sam! Lightfoot.

IN TESTIMONY that the above is a copy of the original remaining on file in the Department of Internal Affairs of Pennsylvania, made conformably to an Act of Assembly approved the 16th day of February, 1833, I have hereunto set my Hand and caused the Seal of said Department to be affixed at Harrisburg, this tenth *day of* October *1905.*

Secretary of Internal Affairs.