FORM No. I.

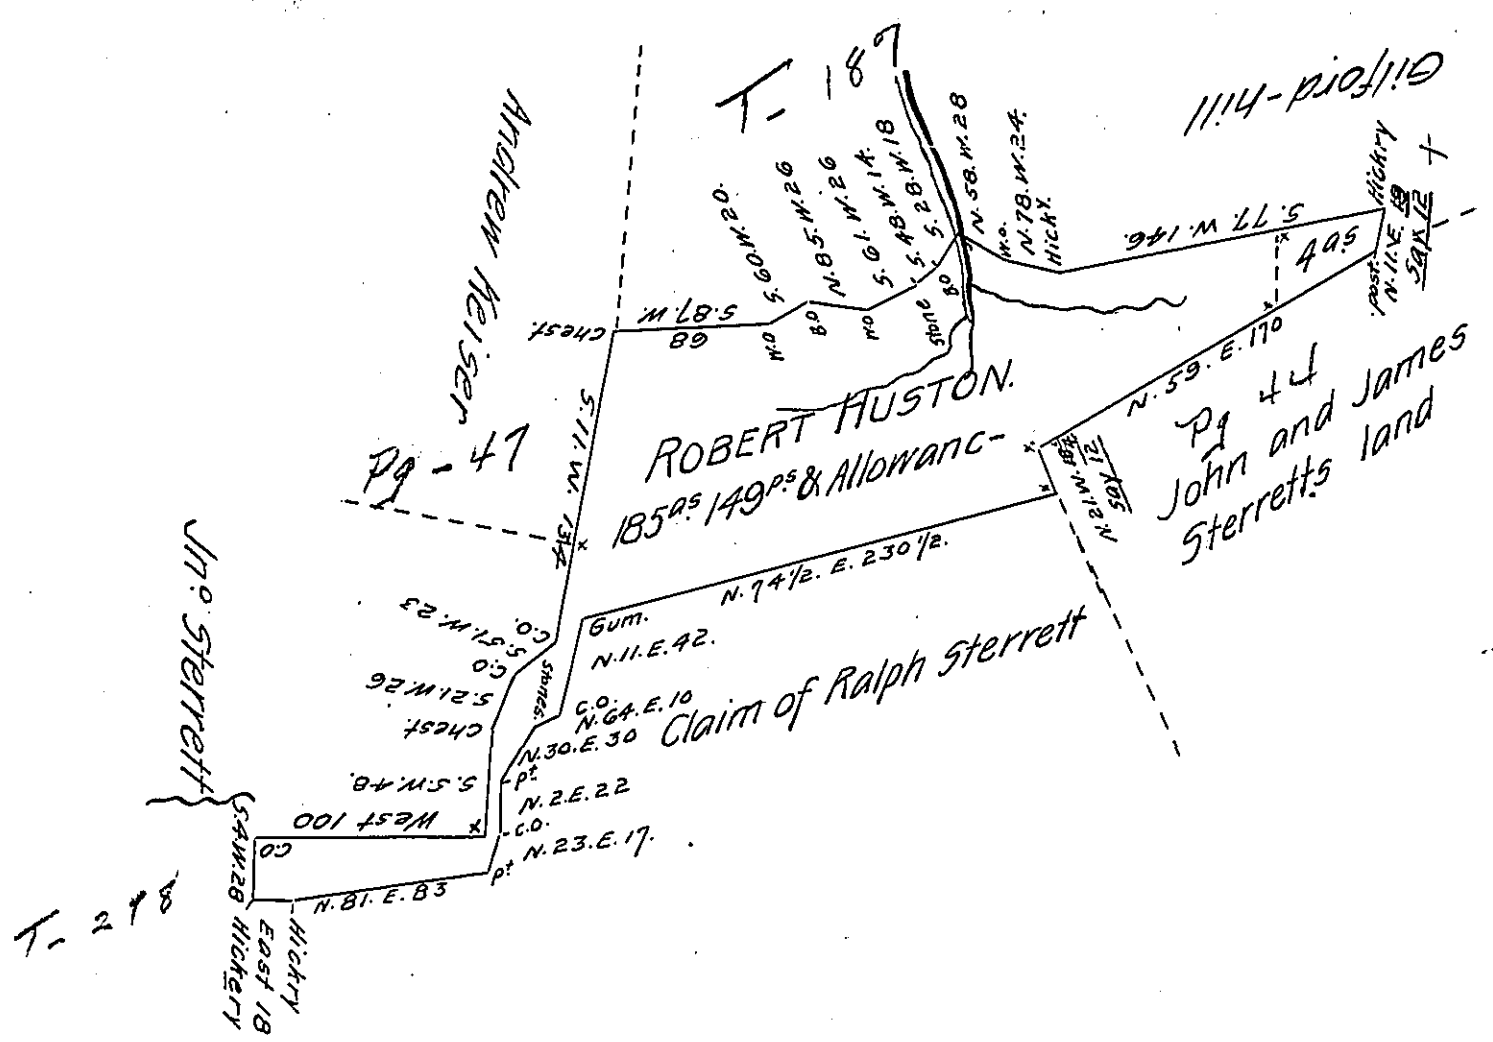

The draught of a tract—Situate in Rye Township, Cumberland County, Containing One hundred and eighty five Acres, 149 perches And Allowance of Six per Cent for roads. Survey^d May the 9th 1794, in pursuance of a warrant granted to Robert Huston, dated Feby the 6th 1793.

To Saml Cochran, Esqr. Pr. Saml Lyon. D.S.

S.G. of Penn^a

I do Certify that the above is a true Copy of a Draught remaining filed in the Deputy Surveyors office, of Perry County. Given under my hand the 29 September 1823.

G. Monroe, D.S.

To Saml Cochran Esqr.

S. General of Penn^a

134
129
5

IN TESTIMONY that the above is a copy of the original remaining on file in the Department of Internal Affairs of Pennsylvania, made conformably to an Act of Assembly approved the 16th day of February, 1833, I have hereunto set my Hand and caused the Seal of said Department to be affixed at Harrisburg, this nineteenth *day of* September *1905.*

Secretary of Internal Affairs.