FORM No. 1.

55

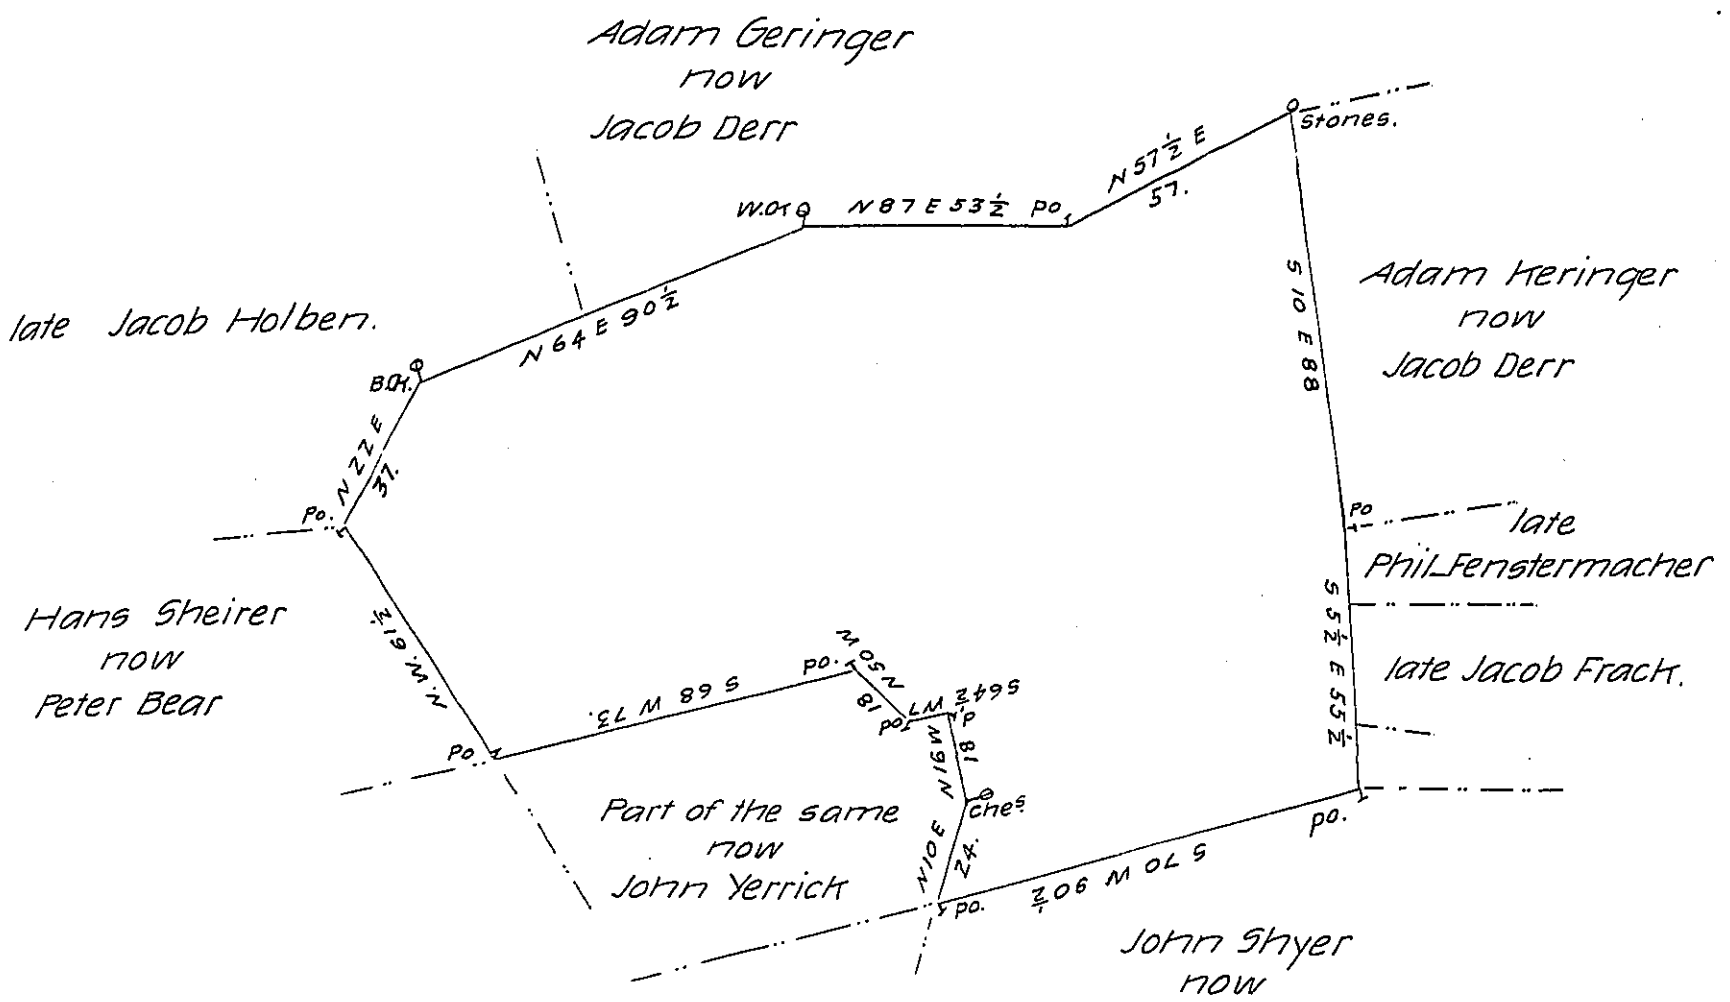

A Draught of a tract of Land Situate in Weisenburg township now in the County of Lehigh Containing One hundred twenty-seven acres, fifty-three perches & allowance of 6 P cent &-. Being part of 130 a 80 p. and allo, Originally surveyed by Warrant dated 10th day of Jany A.D. 1771 to Martin Job, now belonging to Peter Bear May 16th 1839.

A. K. Wittman D.S.

---

over

IN TESTIMONY that the above is a copy of the original remaining on file in the Department of Internal Affairs of Pennsylvania, made conformably to an Act of Assembly approved the 16th day of February, 1833, I have hereunto set my Hand and caused the Seal of said Department to be affixed at Harrisburg, this twenty-fifth day of July 1905.

Secretary of Internal Affairs.