FORM No. I.

(C-91-120
C-122-138)

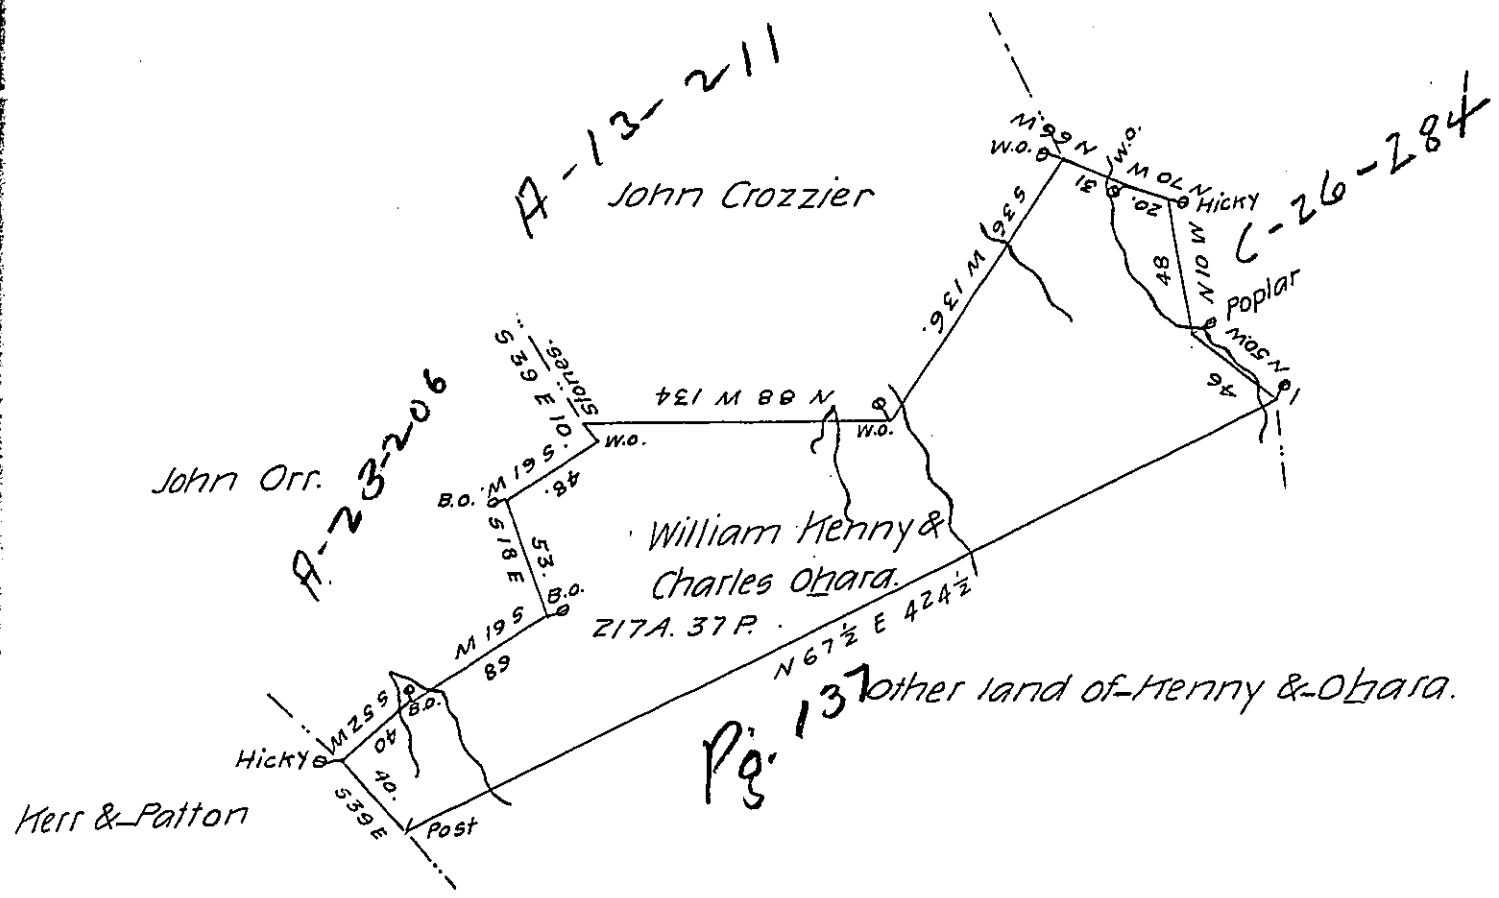

A draft of a tract of land situate in Millford township in Mifflin County containing two hundred and seventeen acres & 37 perches & the usual allowance of six P.Cent for roads &c^{a} which by a draft remaining in my office appears to have been surveyed June 18th 1787 for William Henny and Charles Ohara in pursuance of a Warrant dated March 9th 1787

Examined August 22^{d} 1807. James Harris D.S.

To Samuel Cochran Esq^{r}

Surv^{r} Gen^{l}

IN TESTIMONY that the above is a copy of the original remaining on file in the Department of Internal Affairs of Pennsylvania, made conformably to an Act of Assembly approved the 16th day of February, 1833, I have hereunto set my Hand and caused the Seal of said Department to be affixed at Harrisburg, this eighth day of September 1905

Secretary of ~~Internal~~ Affairs.