FORM No. 1.

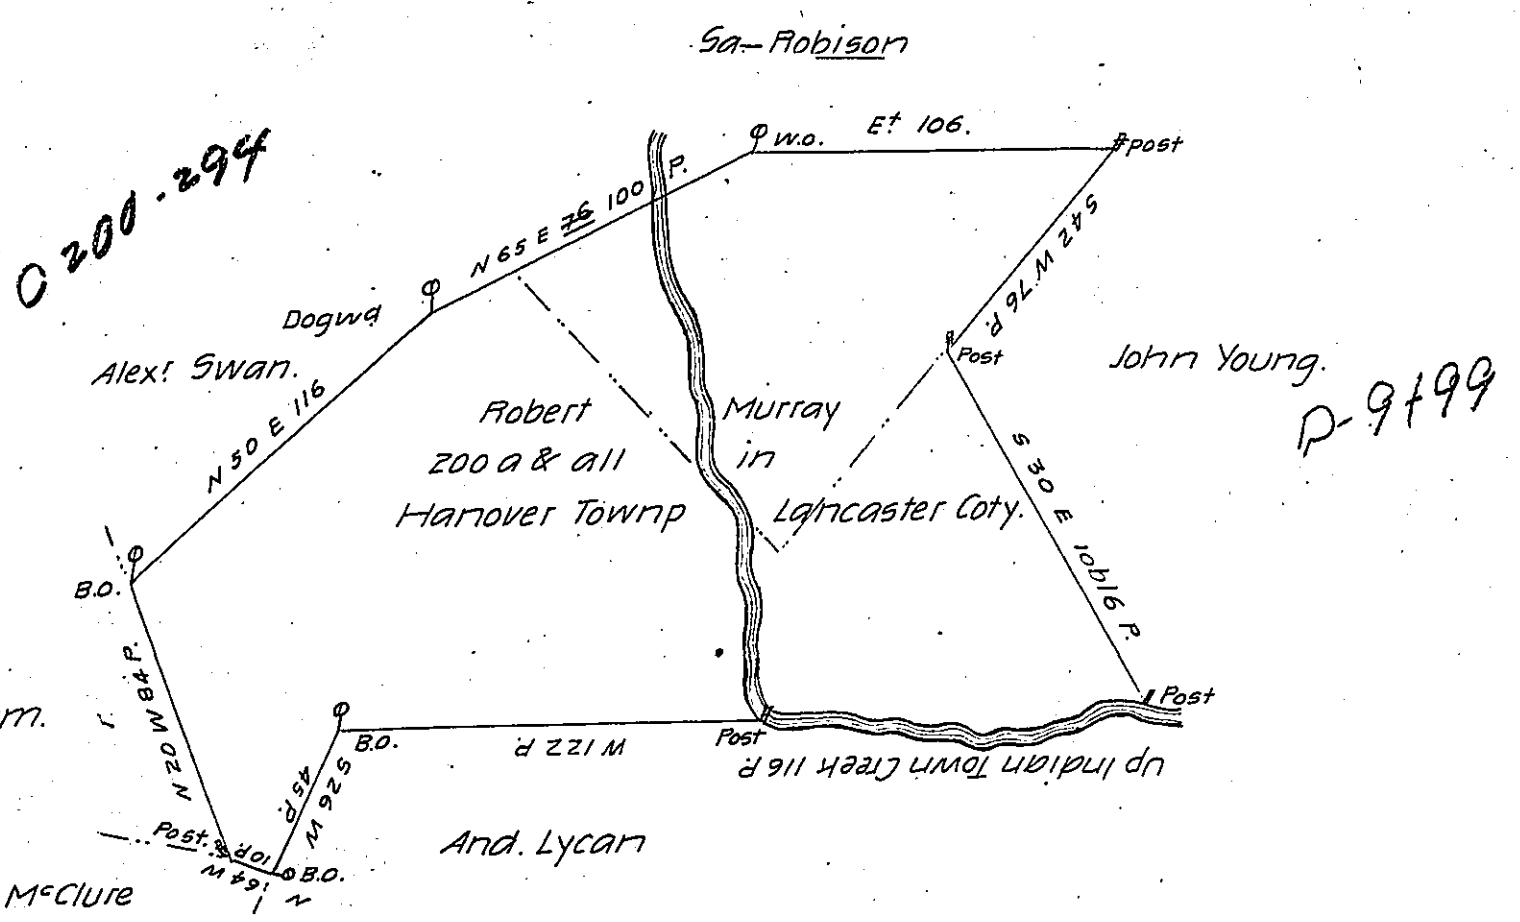

A Draught of Robert Murray's Land situate in Hanover Township Lancaster County Containing two hundred acres & the allowance of Six P. Cent for Roads &c. By Virtue of the Honble Proprietaries Warrt dated ye 14th day of January 1743. Survey'd the 22 February following

P Tho. Cookson D.S.

To Mr Wm Parsons

Survr Genl

Memd The Peice within ye Prickd Lines was taken out of a Tract Surveyd by Saml Blunston to Saml Robinson, with ye consent of Saml Robison & Mr Blunstons knowledge who was to alter Robisons Drt accordingly

Warrant; See Letter M. No 297

IN TESTIMONY that the above is a copy of the original remaining on file in the Department of Internal Affairs of Pennsylvania, made conformably to an Act of Assembly approved the 16th day of February, 1833, I have hereunto set my Hand and caused the Seal of said Department to be affixed at Harrisburg, this twenty-seventh day of October 1905

Secretary of Internal Affairs.