FORM No. 1.

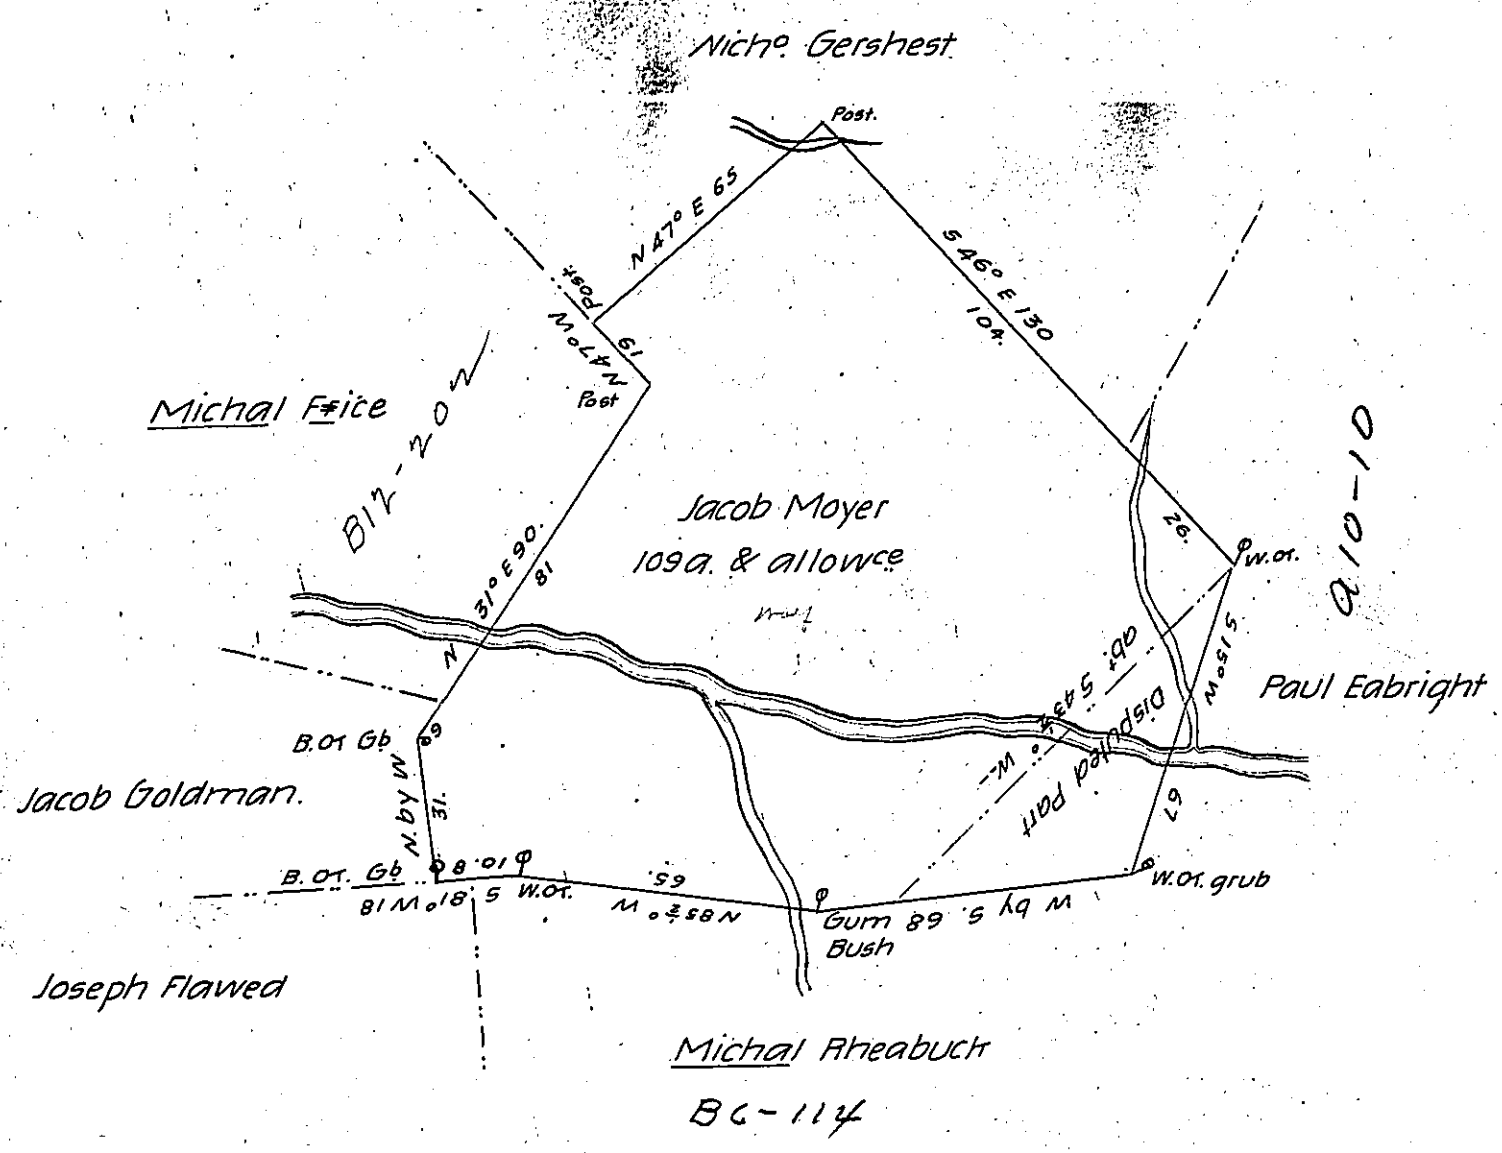

Survey'd for Jacob Moyer on the 10th day of April 1766 the above discribed Tract of Land cont9 One Hundred Nine acres & the usuall allowance of Six P Ct Situate in Bethel Townp. abt a Mile from a Branch of Swatarro in Lancaster County By Warrant of the Twelfth day of October 1738

P

Bartrem Galbraith D.S.

To Jno Lukens Esqr S.G.

IN TESTIMONY that the above is a copy of the original remaining on file in the Department of Internal Affairs of Pennsylvania, made conformably to an Act of Assembly approved the 16th day of February, 1833, I have hereunto set my Hand and caused the Seal of said Department to be affixed at Harrisburg, this tenth *day of* November *1905.*

Isaac B. Brown

Secretary of Internal Affairs.